dexter
moren
associates
architecture urban design
interior design creative media
www.dextermoren.com

57d
jamestown road
london nw1 7db
UK

t: 020 7267 4440
f: 020 7267 6044

Copyright: All rights reserved.
This drawing must not be reproduced without permission.
Dimensions are in millimetres unless otherwise stated.
Do not scale from this drawing.

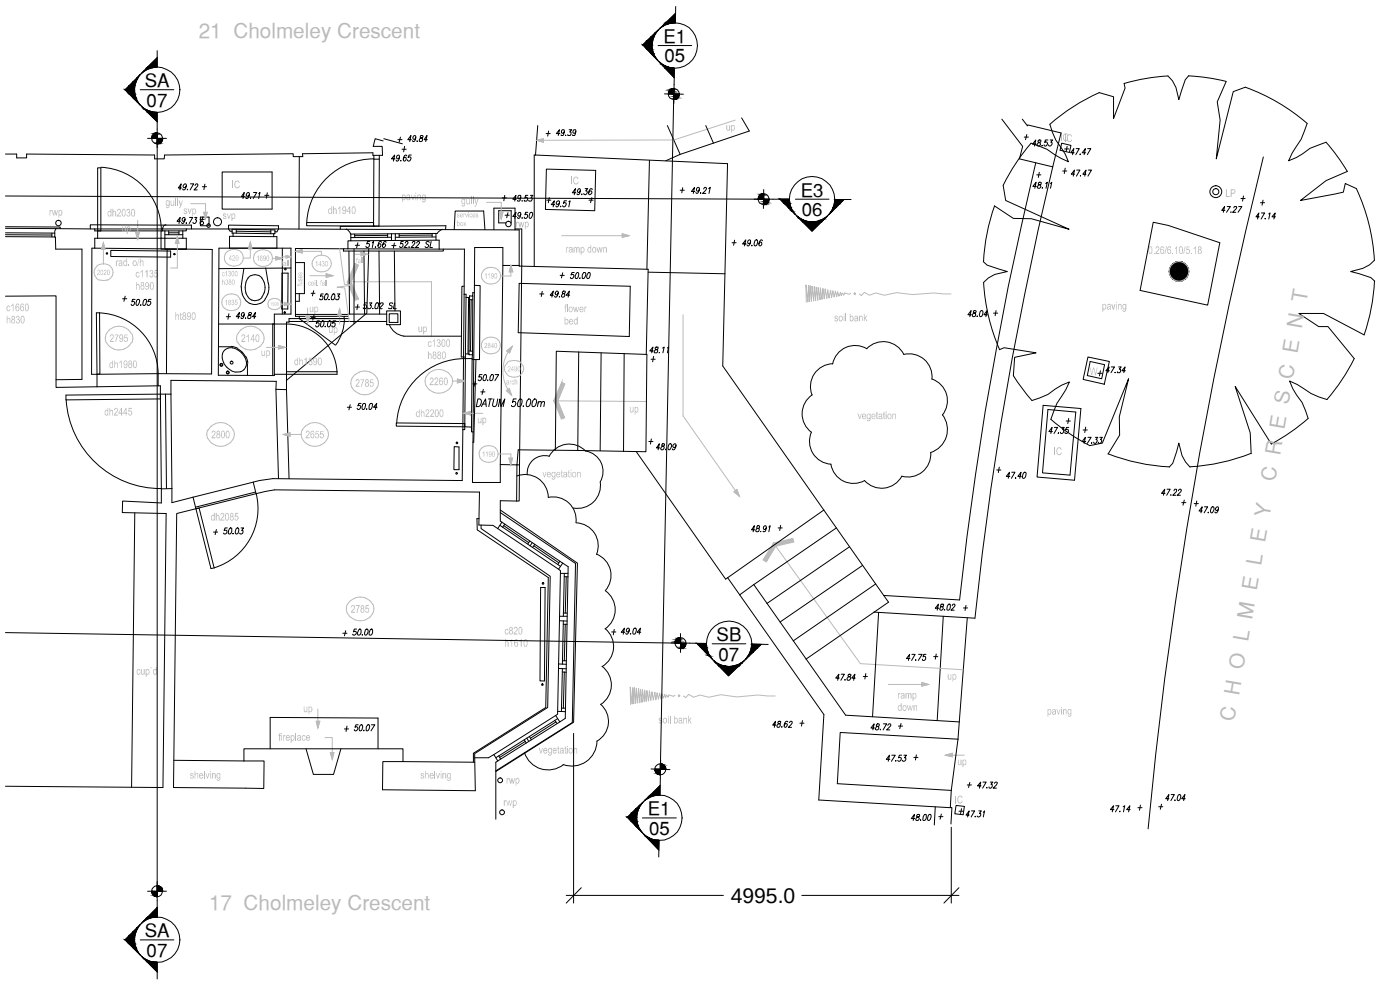

EXISTING STREET FRONTAGE PLAN

Scale 1:100

0 1 5 10

project	drawing title	scale	date	drawn by	checked by
19 Cholmeley Crescent N6 5EZ	Survey of Existing Property Street Frontage Plan	1:100@A4	03.03.16	RA2	DM
client	**drawing status**	**job no.**	**drawing no.**		**revision**
Dexter Moren	FOR PLANNING	DM	S-001		A

dexter
moren
associates
architecture urban design
interior design creative media
www.dextermoren.com

57d
jamestown road
london nw1 7db
UK

t: 020 7267 4440
f: 020 7267 6044

Copyright: All rights reserved.
This drawing must not be reproduced without permission.
Dimensions are in millimetres unless otherwise stated.
Do not scale from this drawing.

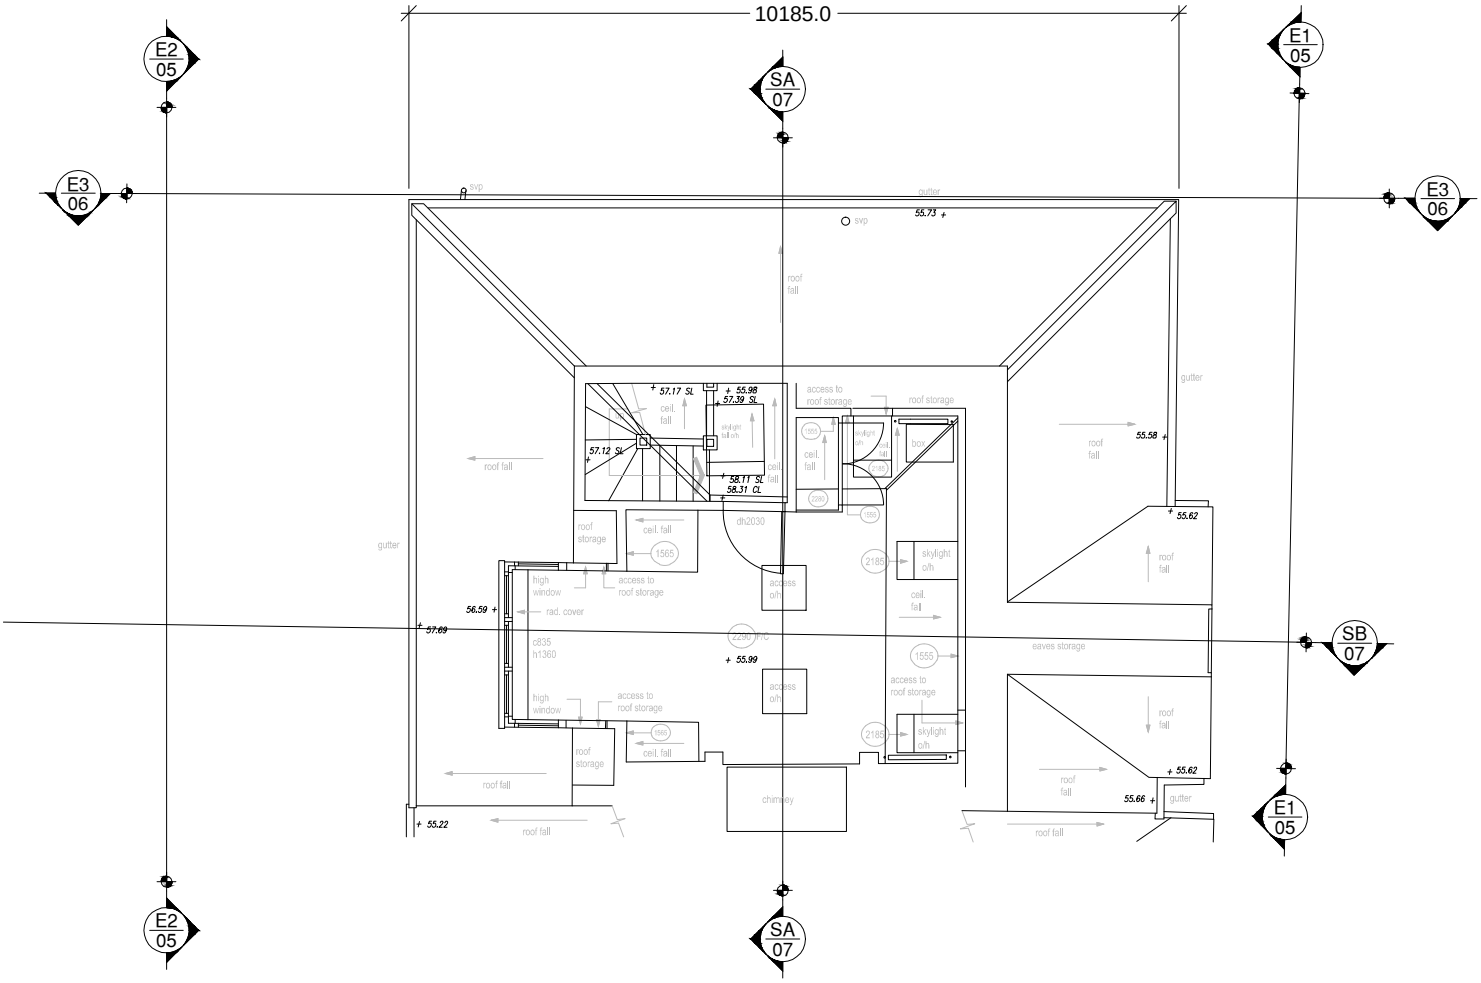

EXISTING ATTIC PLAN

Scale 1:100

0 1 5 10

project	drawing title	scale	date	drawn by	checked by
19 Cholmeley Crescent N6 5EZ	Survey of Existing Property Attic Plan	1:100@A4	03.03.16	RA2	DM
client	**drawing status**	**job no.**	**drawing no.**		**revision**
Dexter Moren	FOR PLANNING	DM	S-002		A

dexter
moren
associates
architecture urban design
interior design creative media
www.dextermoren.com

57d
jamestown road
london nw1 7db
UK

t: 020 7267 4440
f: 020 7267 6044

Copyright: All rights reserved.
This drawing must not be reproduced without permission.
Dimensions are in millimetres unless otherwise stated.
Do not scale from this drawing.

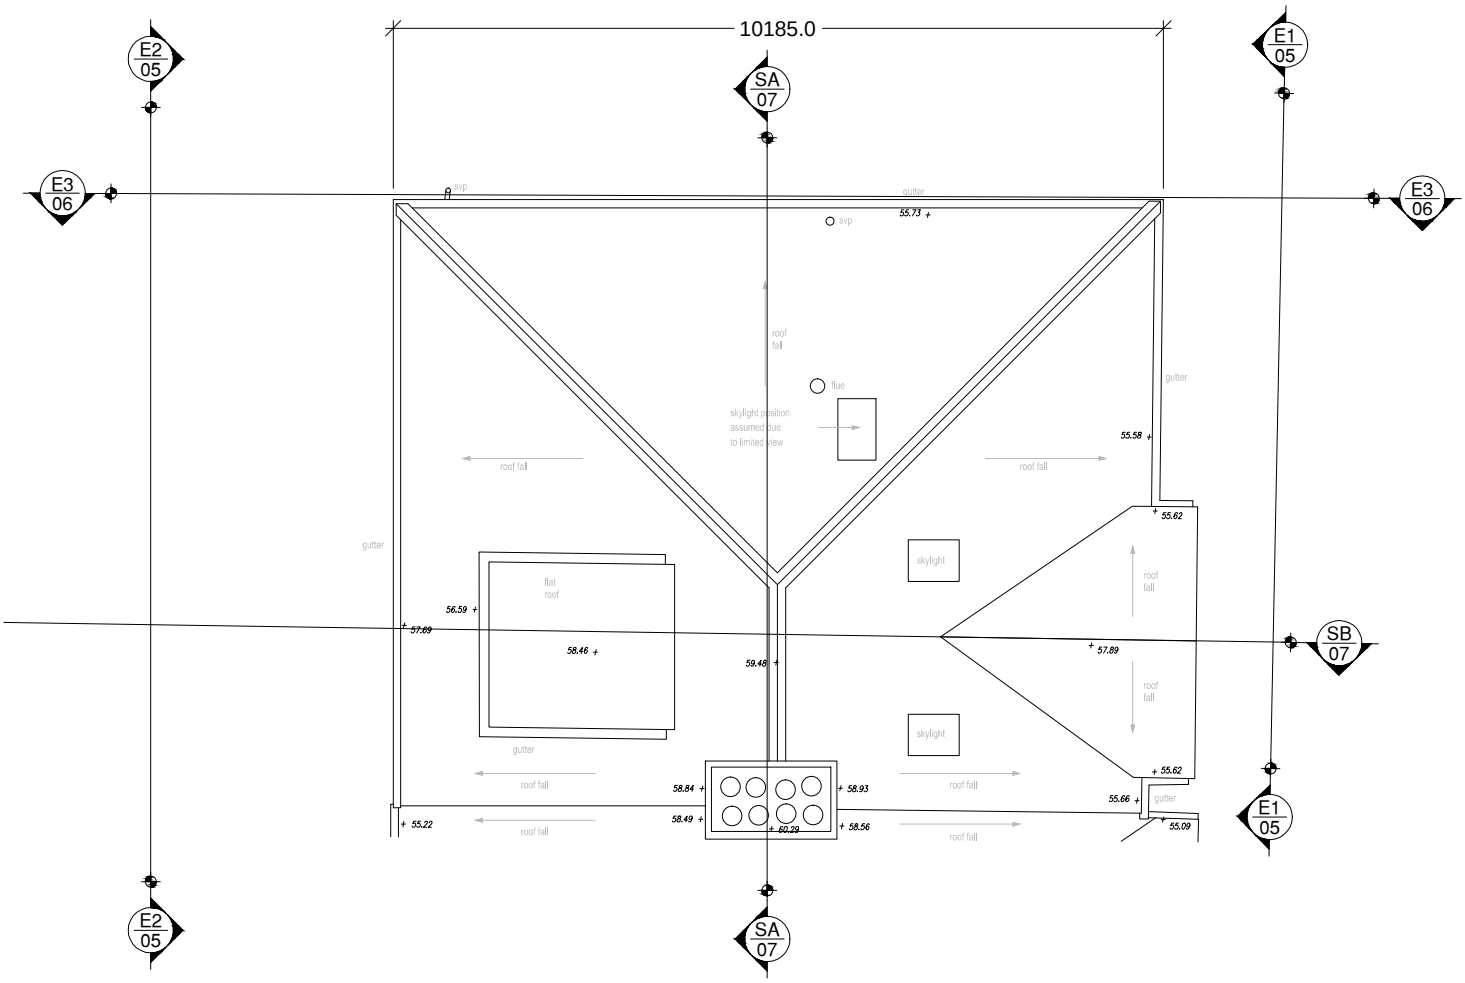

EXISTING ROOF PLAN

Scale 1:100

0 1 5 10

project	drawing title	scale	date	drawn by	checked by
19 Cholmeley Crescent N6 5EZ	Survey of Existing Property Roof Plan	1:100@A4	03.03.16	RA2	DM
client	**drawing status**	**job no.**	**drawing no.**		**revision**
Dexter Moren	FOR PLANNING	DM	S-003		A

dexter moren associates
architecture urban design
interior design creative media
www.dextermoren.com

57d
jamestown road
london nw1 7db
UK

t: 020 7267 4440
f: 020 7267 6044

Copyright: All rights reserved.
This drawing must not be reproduced without permission.
Dimensions are in millimetres unless otherwise stated.
Do not scale from this drawing.



Elevation 1

EXISTING FRONT ELEVATION 1

Scale 1:100

0 1 5 10

project	drawing title	scale	date	drawn by	checked by
19 Cholmeley Crescent N6 5EZ	Survey of Existing Property Existing Front Elevation	1:100@A4	03.03.16	RA2	DM

client	drawing status	job no.	drawing no.	revision
Dexter Moren	FOR PLANNING	DM	S-004	A

dexter
moren
associates
architecture urban design
interior design creative media
www.dextermoren.com

57d
jamestown road
london nw1 7db
UK

t: 020 7267 4440
f: 020 7267 6044

Copyright: All rights reserved.
This drawing must not be reproduced without permission.
Dimensions are in millimetres unless otherwise stated.
Do not scale from this drawing.



Elevation 3

EXISTING SIDE ELEVATION 3

Scale 1:100

0 1 5 10

project	drawing title	scale	date	drawn by	checked by
19 Cholmeley Crescent N6 5EZ	Survey of Existing Property Existing Side Elevation	1:100@A4	03.03.16	RA2	DM
client	**drawing status**	**job no.**	**drawing no.**		**revision**
Dexter Moren	FOR PLANNING	DM	S-005		A

dexter
moren
associates
architecture urban design
interior design creative media
www.dextermoren.com

57d
jamestown road
london nw1 7db
UK

t: 020 7267 4440
f: 020 7267 6044

Copyright: All rights reserved.
This drawing must not be reproduced without permission.
Dimensions are in millimetres unless otherwise stated.
Do not scale from this drawing.



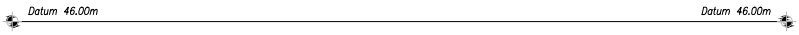

Elevation 2

EXISTING REAR ELEVATION 2

Scale 1:100

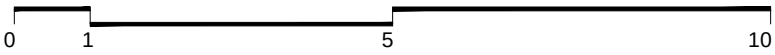

project	drawing title	scale	date	drawn by	checked by
19 Cholmeley Crescent N6 5EZ	Survey of Existing Property Existing Rear Elevation	1:100@A4	03.03.16	RA2	DM
client	**drawing status**	**job no.**	**drawing no.**		**revision**
Dexter Moren	FOR PLANNING	DM	S-006		A

dexter
moren
associates
architecture urban design
interior design creative media
www.dextermoren.com

57d
jamestown road
london nw1 7db
UK

t: 020 7267 4440
f: 020 7267 6044

Copyright: All rights reserved.
This drawing must not be reproduced without permission.
Dimensions are in millimetres unless otherwise stated.
Do not scale from this drawing.

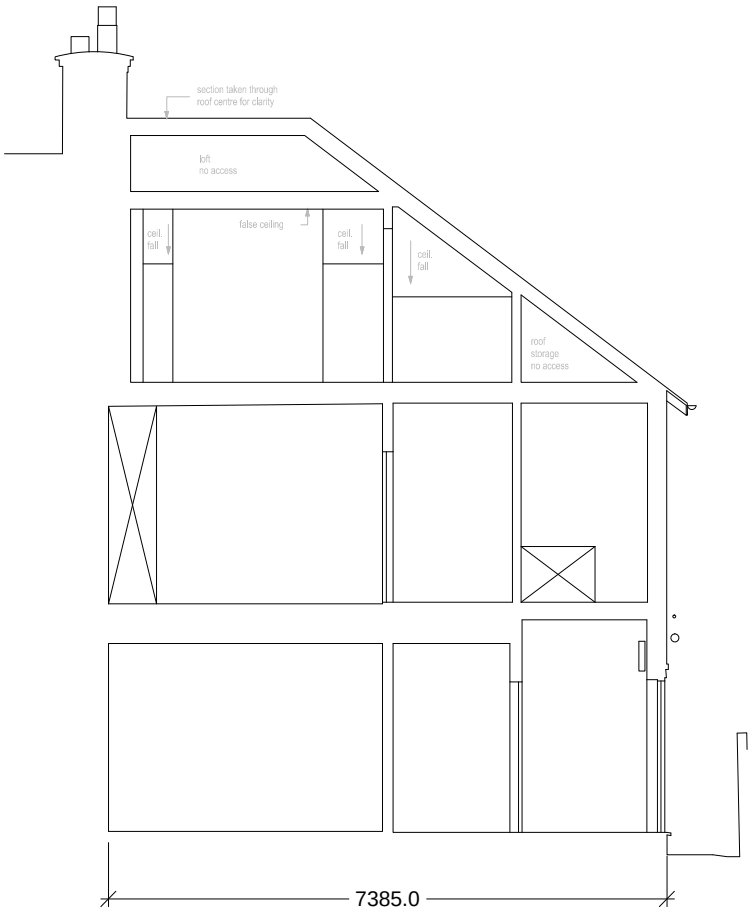



Section A

EXISTING SECTION AA

Scale 1:100

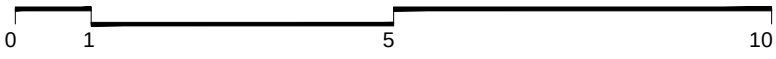

project	drawing title	scale	date	drawn by	checked by
19 Cholmeley Crescent N6 5EZ	Survey of Existing Property Existing Section AA	1:100@A4	03.03.16	RA2	DM
client	**drawing status**	**job no.**	**drawing no.**		**revision**
Dexter Moren	FOR PLANNING	DM	S-007		A

dexter
moren
associates
architecture urban design
interior design creative media
www.dextermoren.com

57d
jamestown road
london nw1 7db
UK

t: 020 7267 4440
f: 020 7267 6044

Copyright: All rights reserved.
This drawing must not be reproduced without permission.
Dimensions are in millimetres unless otherwise stated.
Do not scale from this drawing.

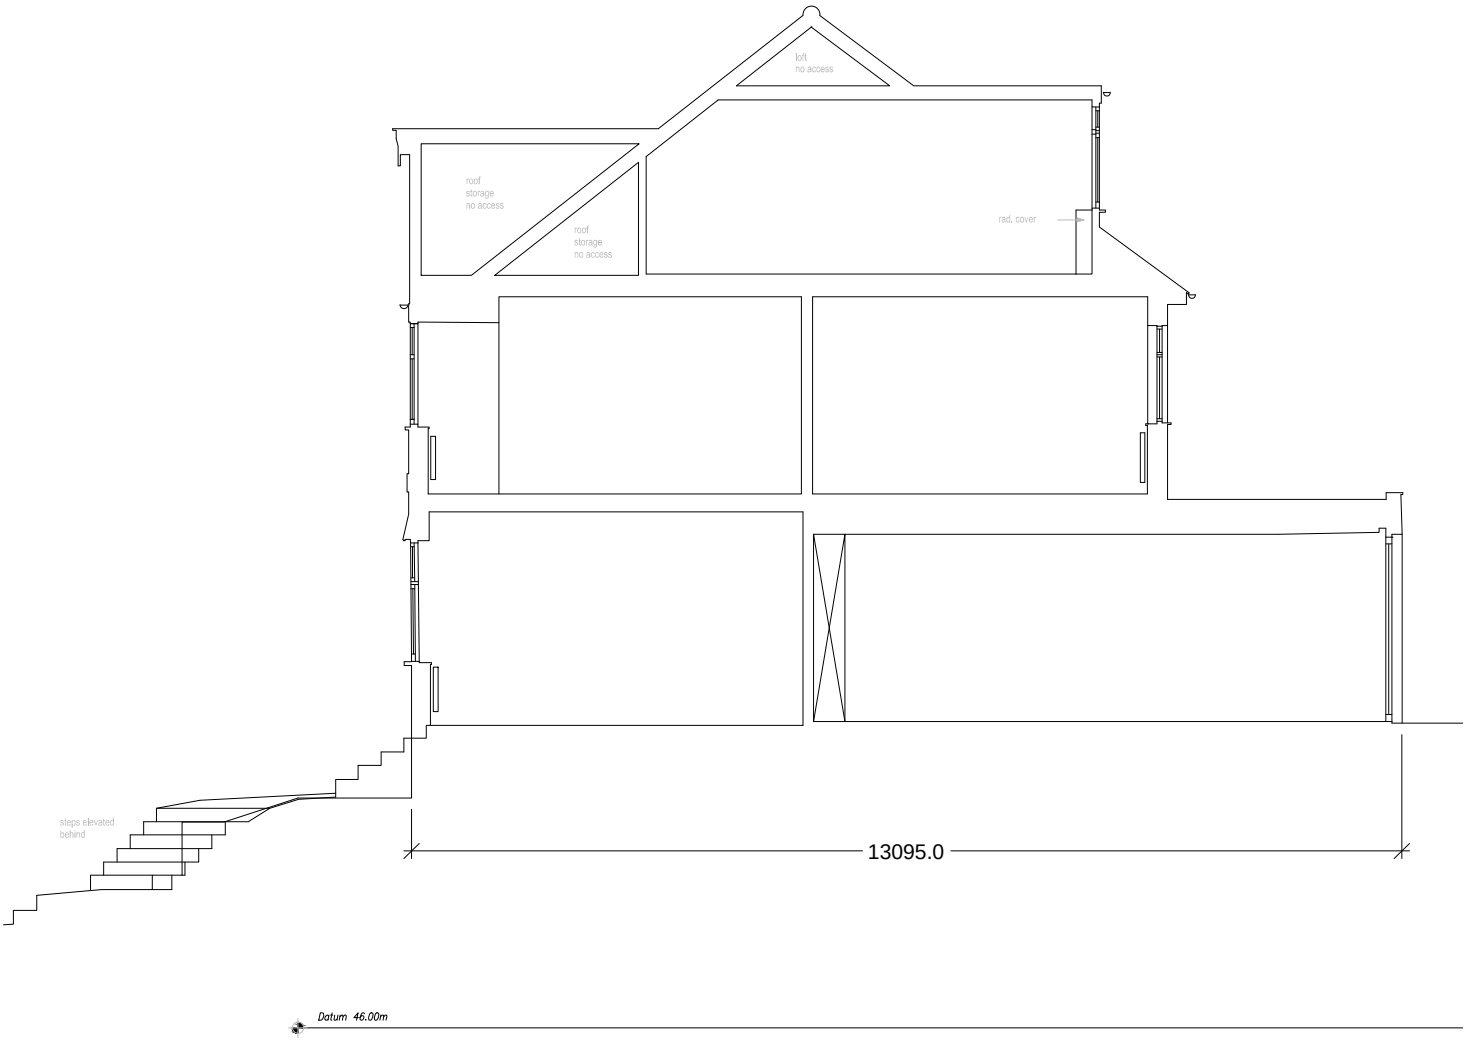

Section B

EXISTING SECTION BB

Scale 1:100

0 1 5 10

project	drawing title	scale	date	drawn by	checked by
19 Cholmeley Crescent N6 5EZ	Survey of Existing Property Existing Section BB	1:100@A4	03.03.16	RA2	DM
client	drawing status	job no.	drawing no.		revision
Dexter Moren	FOR PLANNING	DM	S-008		A