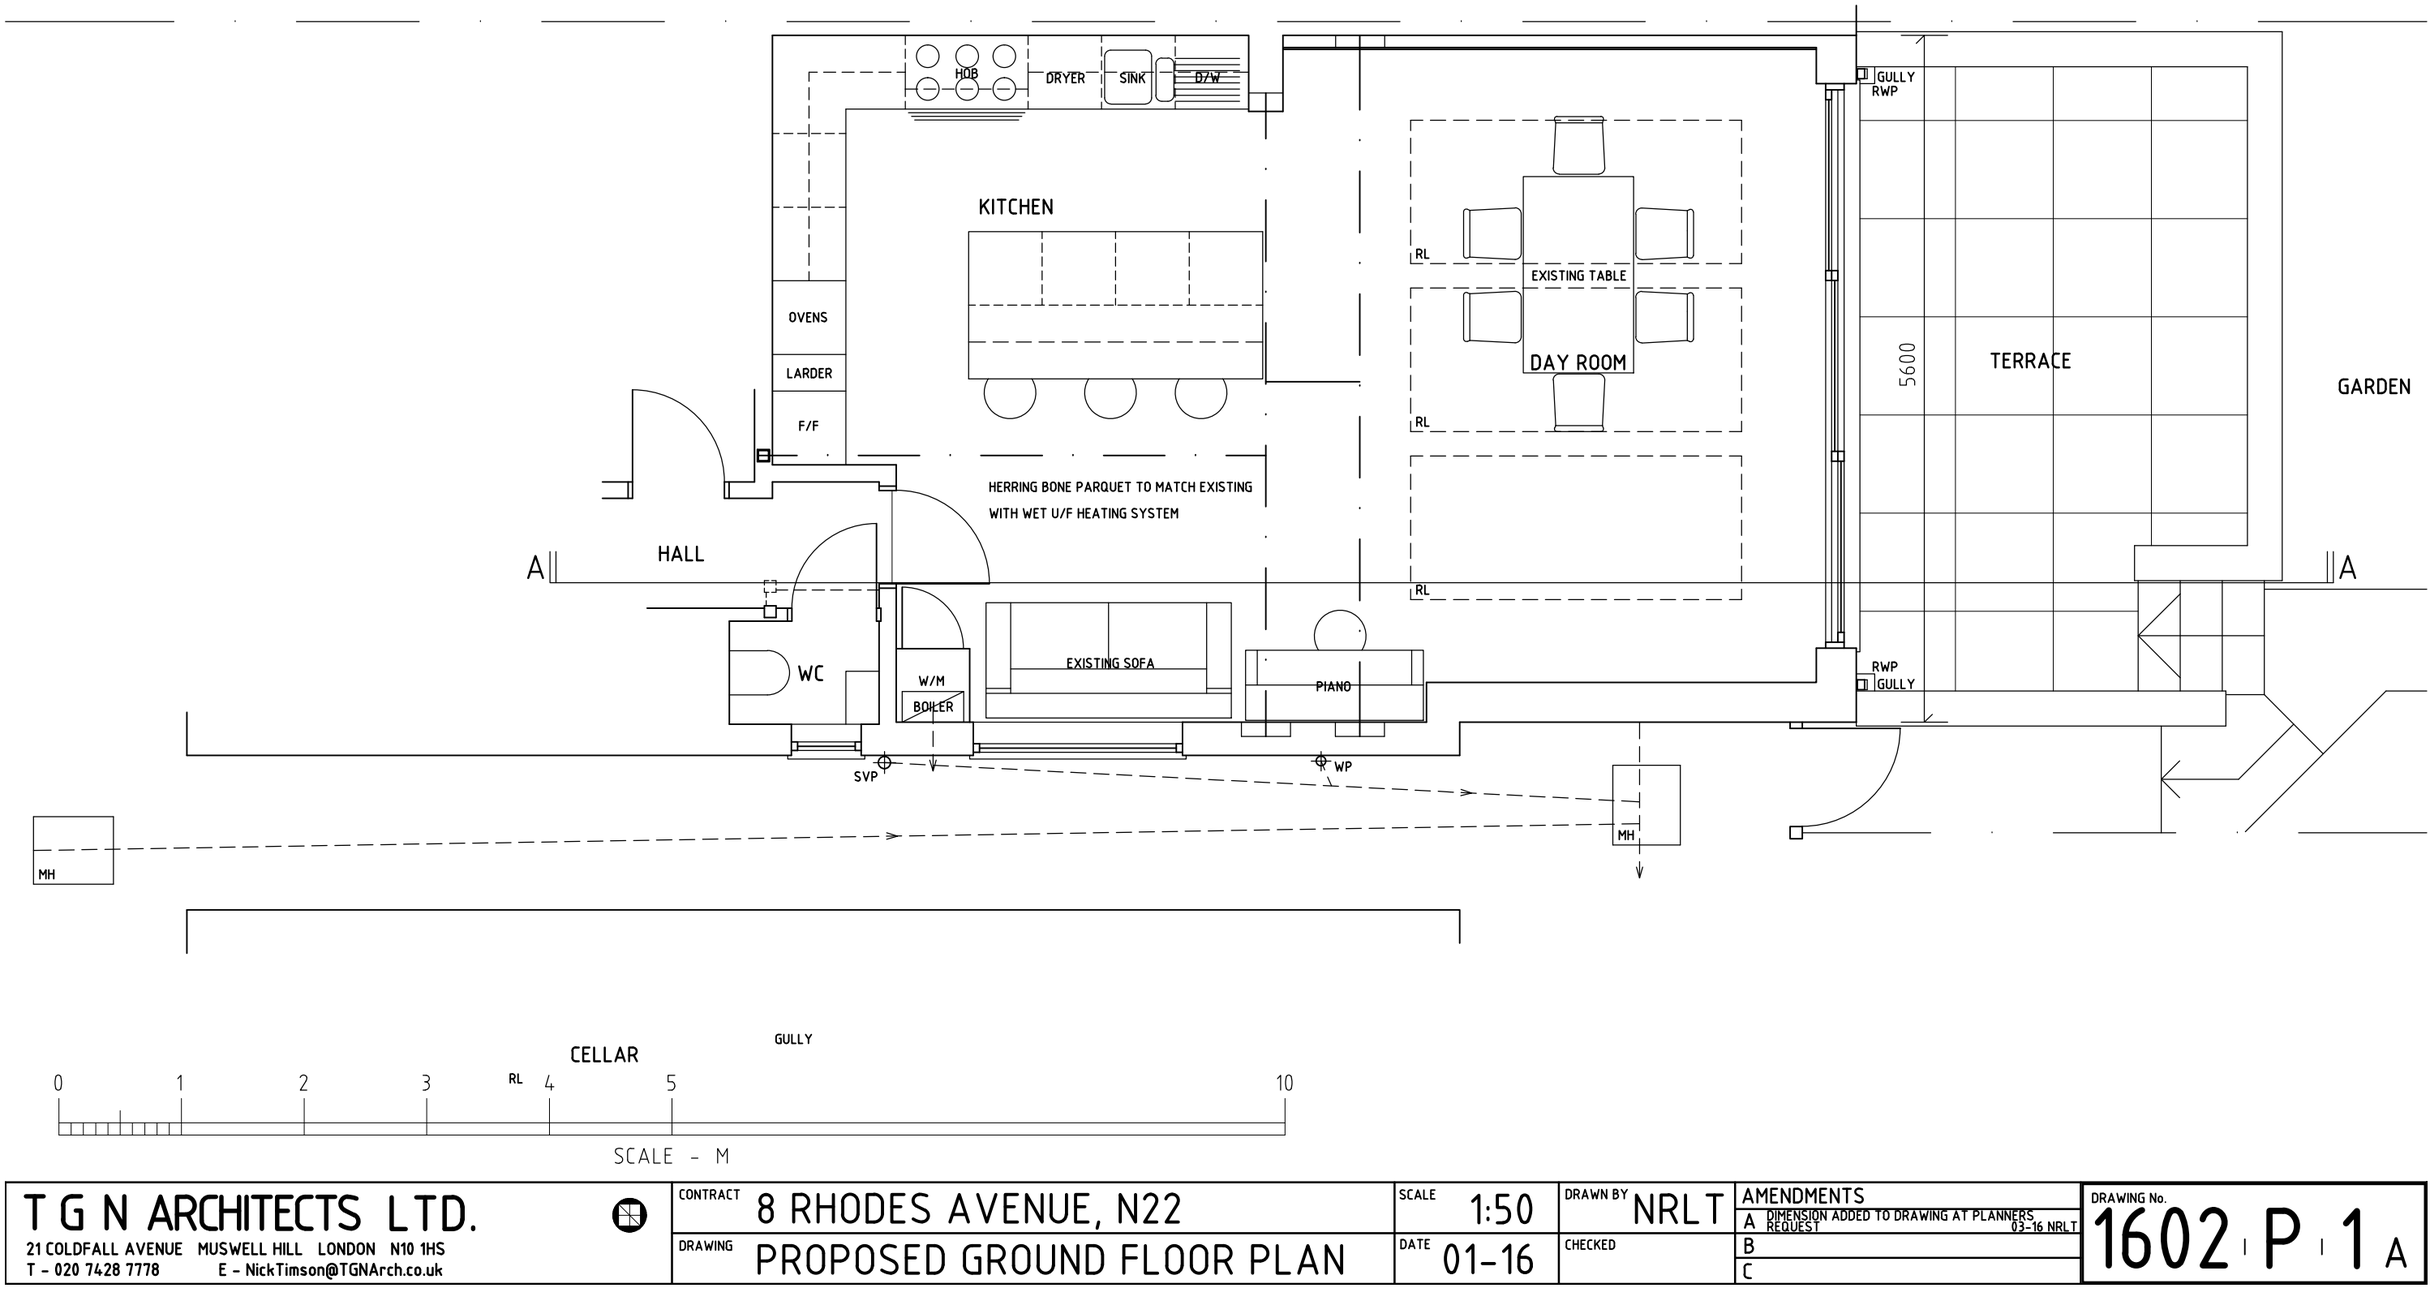


| | | | | | |
|---|---|---|---|---|---|
| T G N ARCHITECTS LTD.<br>21 COLDFALL AVENUE MUSWELL HILL LONDON N10 1HS<br>T - 020 7428 7778 E - NickTimson@TGNArch.co.uk | CONTRACT 8 RHODES AVENUE, N22<br>DRAWING PROPOSED GROUND FLOOR PLAN | SCALE 1:50<br>DATE 01-16 | DRAWN BY NRLT<br>CHECKED | AMENDMENTS<br>A DIMENSION ADDED TO DRAWING AT PLANNERS REQUEST 03-16 NRLT<br>B<br>C | DRAWING No. 1602 \| P \| 1 A |