

1 PROPOSED SIDE ELEVATION 1:50

GA02

0 1 2 3 4 5 M

All information remains the property of Design Pomegranate and may not be used for any purpose whatsoever, or reproduced through any medium without the written permission of Design Pomegranate. No responsibility is accepted for unauthorised use.
Do not scale off drawings. Work from figured dimensions only. Drawings for information only.
All dimensions to be checked and verified on site prior to construction or manufacture.

JOB	JOB NO.	design pomegranate ltd			
Barbara Fletchman-Smith 63 Claremont Road N6 5BZ	1504	Studio 215, Regent Studios, 1 Thane Villas, London N7 7PH m: 07951 602 021 e: hello@designpomegranate.com w: www.designpomegranate.com twitter: designpome			
TITLE		DATE	DRAWING NO.	REV.	SCALE
Proposed Side Elevation		September 2015	GA02		1:50 @ A2



1 PROPOSED WEST FACING SIDE ELEVATION 1:50

GA04

0 1 2 3 4 5 M

All information remains the property of Design Pomegranate and may not be used for any purpose whatsoever, or reproduced through any medium without the written permission of Design Pomegranate. No responsibility is accepted for unauthorised use.
Do not scale off drawings. Work from figured dimensions only. Drawings for information only.
All dimensions to be checked and verified on site prior to construction or manufacture.

JOB	JOB NO.	design pomegranate ltd			
Barbara Fletchman-Smith 63 Claremont Road N6 5BZ	1504	Studio 215, Regent Studios, 1 Thane Villas, London N7 7PH *m:* 07951 602 021 *e:* hello@designpomegranate.com *w:* www.designpomegranate.com *twitter:* designpome			
TITLE	DATE	DRAWING NO.	REV.	SCALE
Proposed West facing Side Elevation	September 2015	GA04		1:50 @ A2

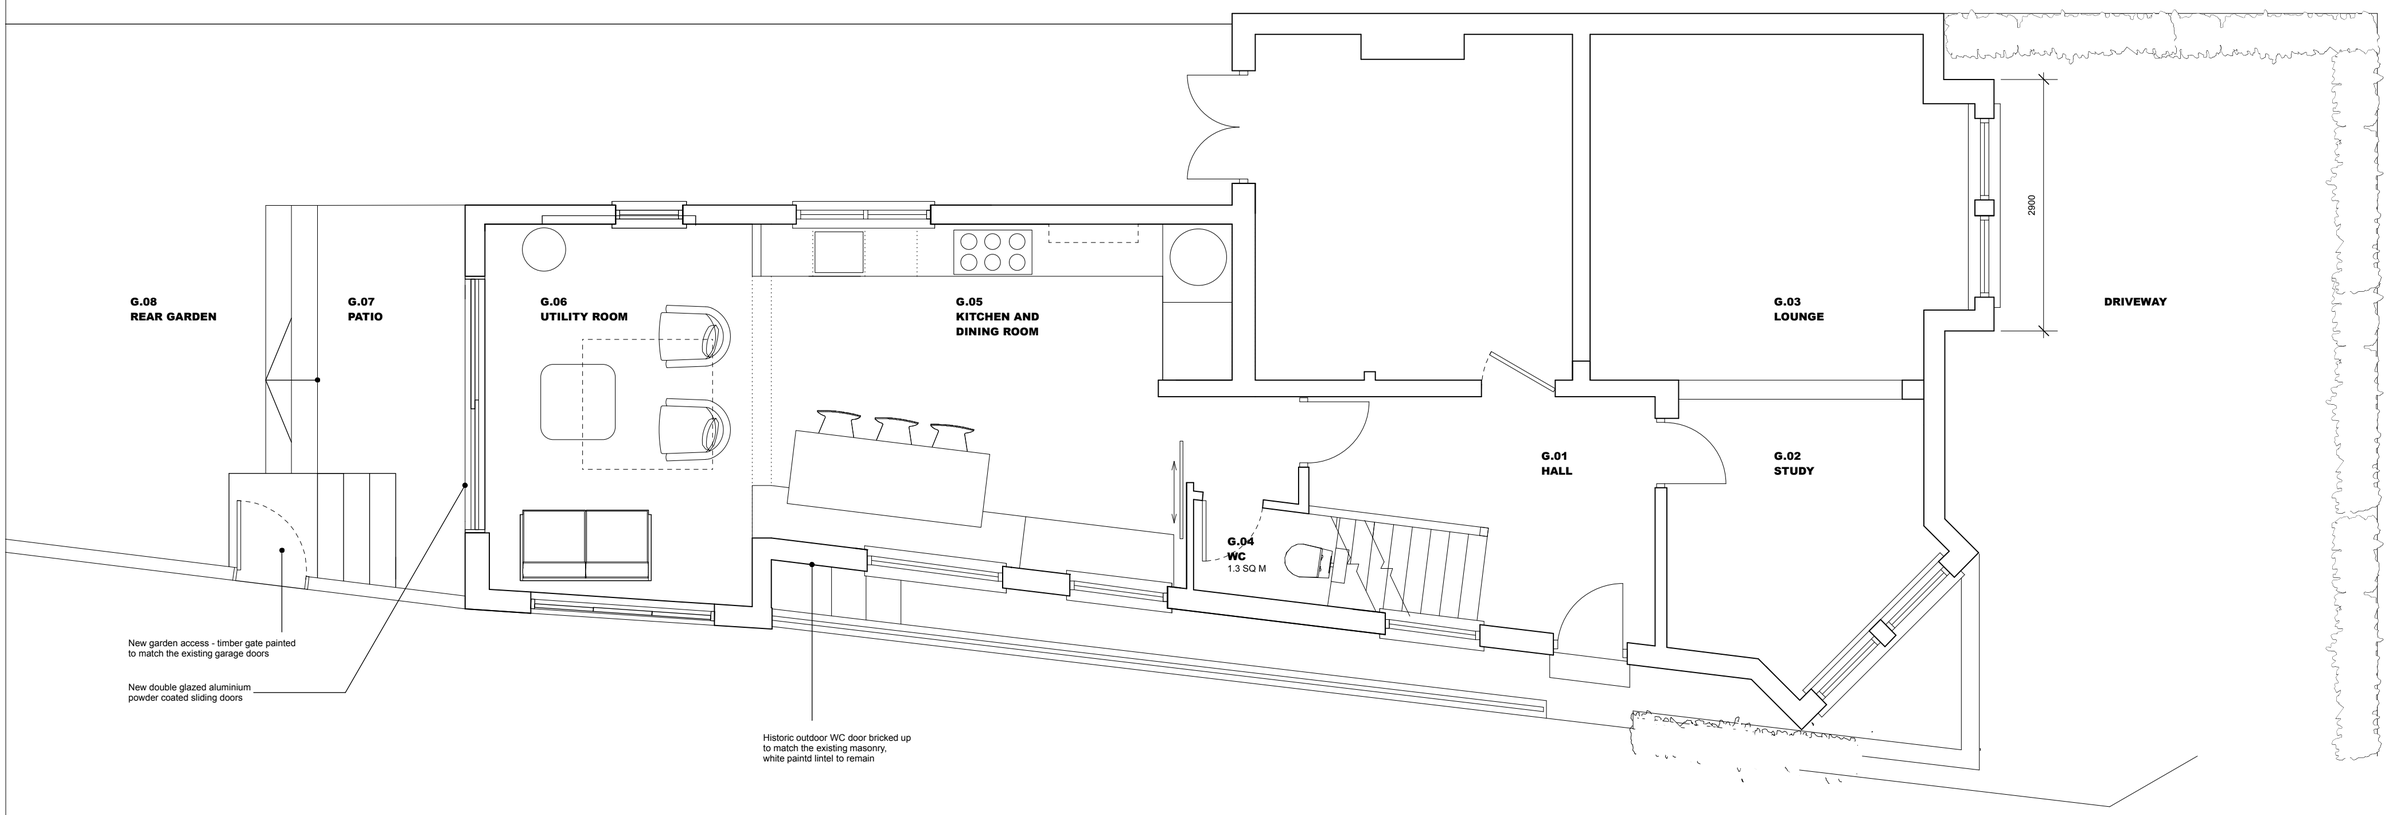

1 PROPOSED GROUND FLOOR PLAN 1:50

GA01

0 1 2 3 4 5 M

N

All information remains the property of Design Pomegranate and may not be used for any purpose whatsoever, or reproduced through any medium without the written permission of Design Pomegranate. No responsibility is accepted for unauthorised use.
Do not scale off drawings. Work from figured dimensions only. Drawings for information only.
All dimensions to be checked and verified on site prior to construction or manufacture.

JOB	JOB NO.	design pomegranate ltd			
Barbara Fletchman-Smith 63 Claremont Road N6 5BZ	1504	Studio 215, Regent Studios, 1 Thane Villas, London N7 7PH m: 07951 602 021 e: hello@designpomegranate.com w: www.designpomegranate.com twitter: designpome			
TITLE		DATE	DRAWING NO.	REV.	SCALE
Proposed Front and Rear Elevation		September 2015	GA03		1:50 @ A2