0 1 2 3 4 5 6

Scale 1:100

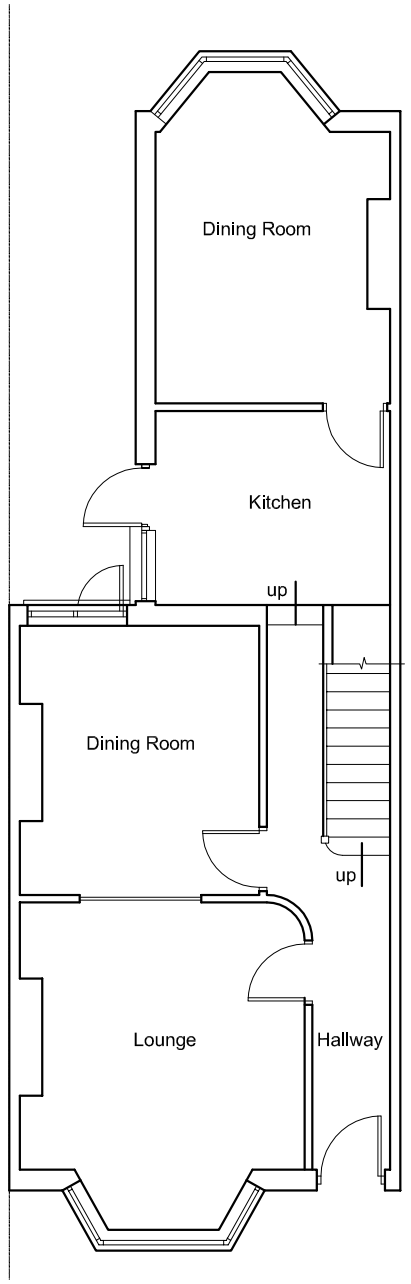

Existing Ground Floor Plan

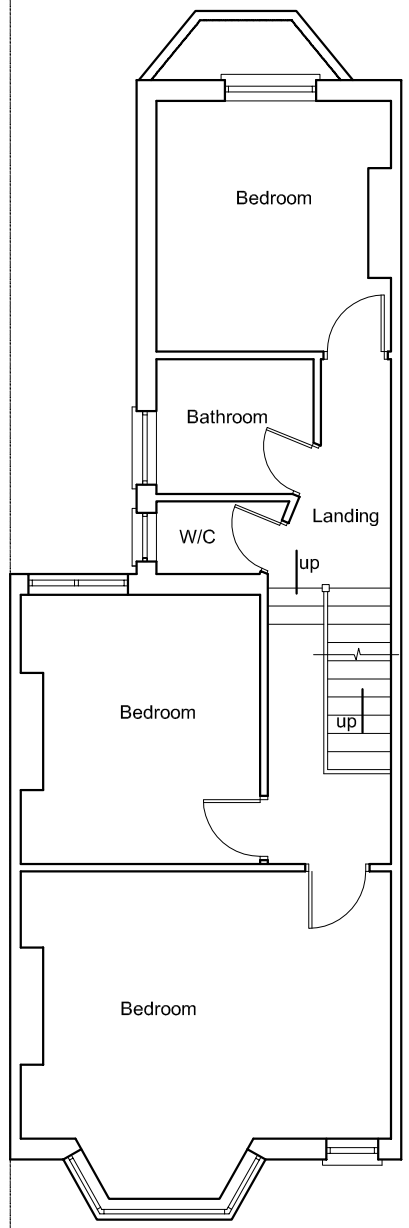

Existing First Floor Plan

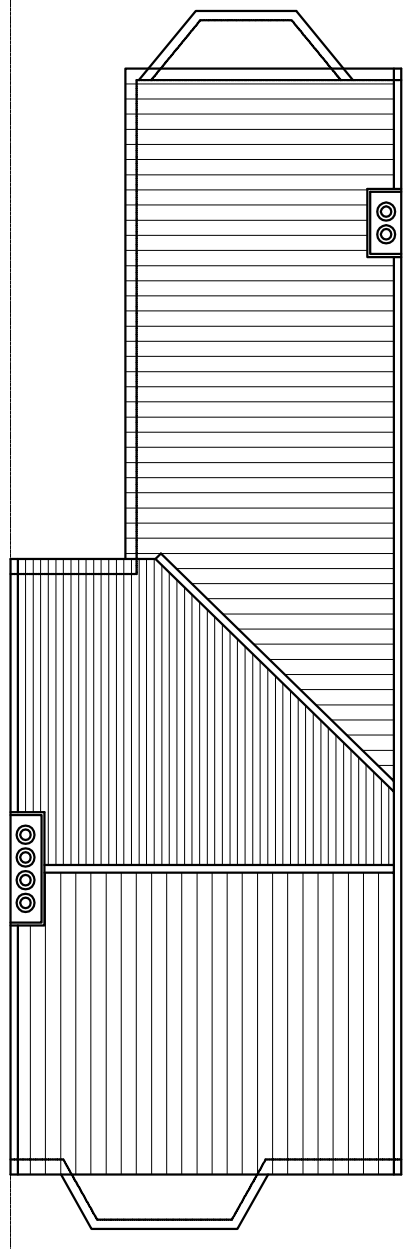

Existing Roof Plan

NOTES :

Do not scale this drawing.

All dimensions to be checked on site prior to commencement or manufacture

This drawing is to be read inconjunction with drawings: DRAWINGS 02, 03, 04, 05.

Rev.	Date	By	Ck	Comment
A	25/10/2015			Planning application issue

Client

Mrs. Bless Pamela Akoli

Site Address

60 Ranelagh Road
Tottenham
London N17 6XU

Drawing Title

Existing
Ground, First & Roof
Plans

Status

Planning and Building Regulations

Scale	Date
1:100 @ A3	17/10/15

Drawn By			
HMG	:-	:-	:-

Drawing No.	Rev.
0036/01	A