

KEY
Grey hatch indicates all properties with basement planning permission granted

0m 10m 20m 30m 40m 50m

date	rev	revisions
-	-	-

key plan

N

notes

DMFK Architects Ltd take no responsibility for dimensions obtained by scaling from this drawing. If no dimension is shown the recipient must ascertain the dimension specifically from the architect or by site measurement and may not rely on the drawing. Supply of the drawing in digital form is solely for convenience and no reliance may be placed on any data in digital form. All data must be checked against hard copy. This drawing is issued for design intent only and should not be used for construction unless stated.

copyright
This drawing is the property of dMFK Architects ltd. No disclosure or copy of it may be made without the written permission of dMFK Architects ltd.


dMFK
DE METZ FORBES KNIGHT ARCHITECTS
the old library 119 cholmley gardens london nw6 1aa t 020 7435 1144 f 020 7435 0884 mail info@dmfk.co.uk

project: **55 Sheldon Avenue**

drawing title: **Location Plan** Existing

client: -

scale at A1	scale at A3	drawn	date
-	1:1250	AP	MAY 15
project no.	drawing no.	revision	
-	A5	-	

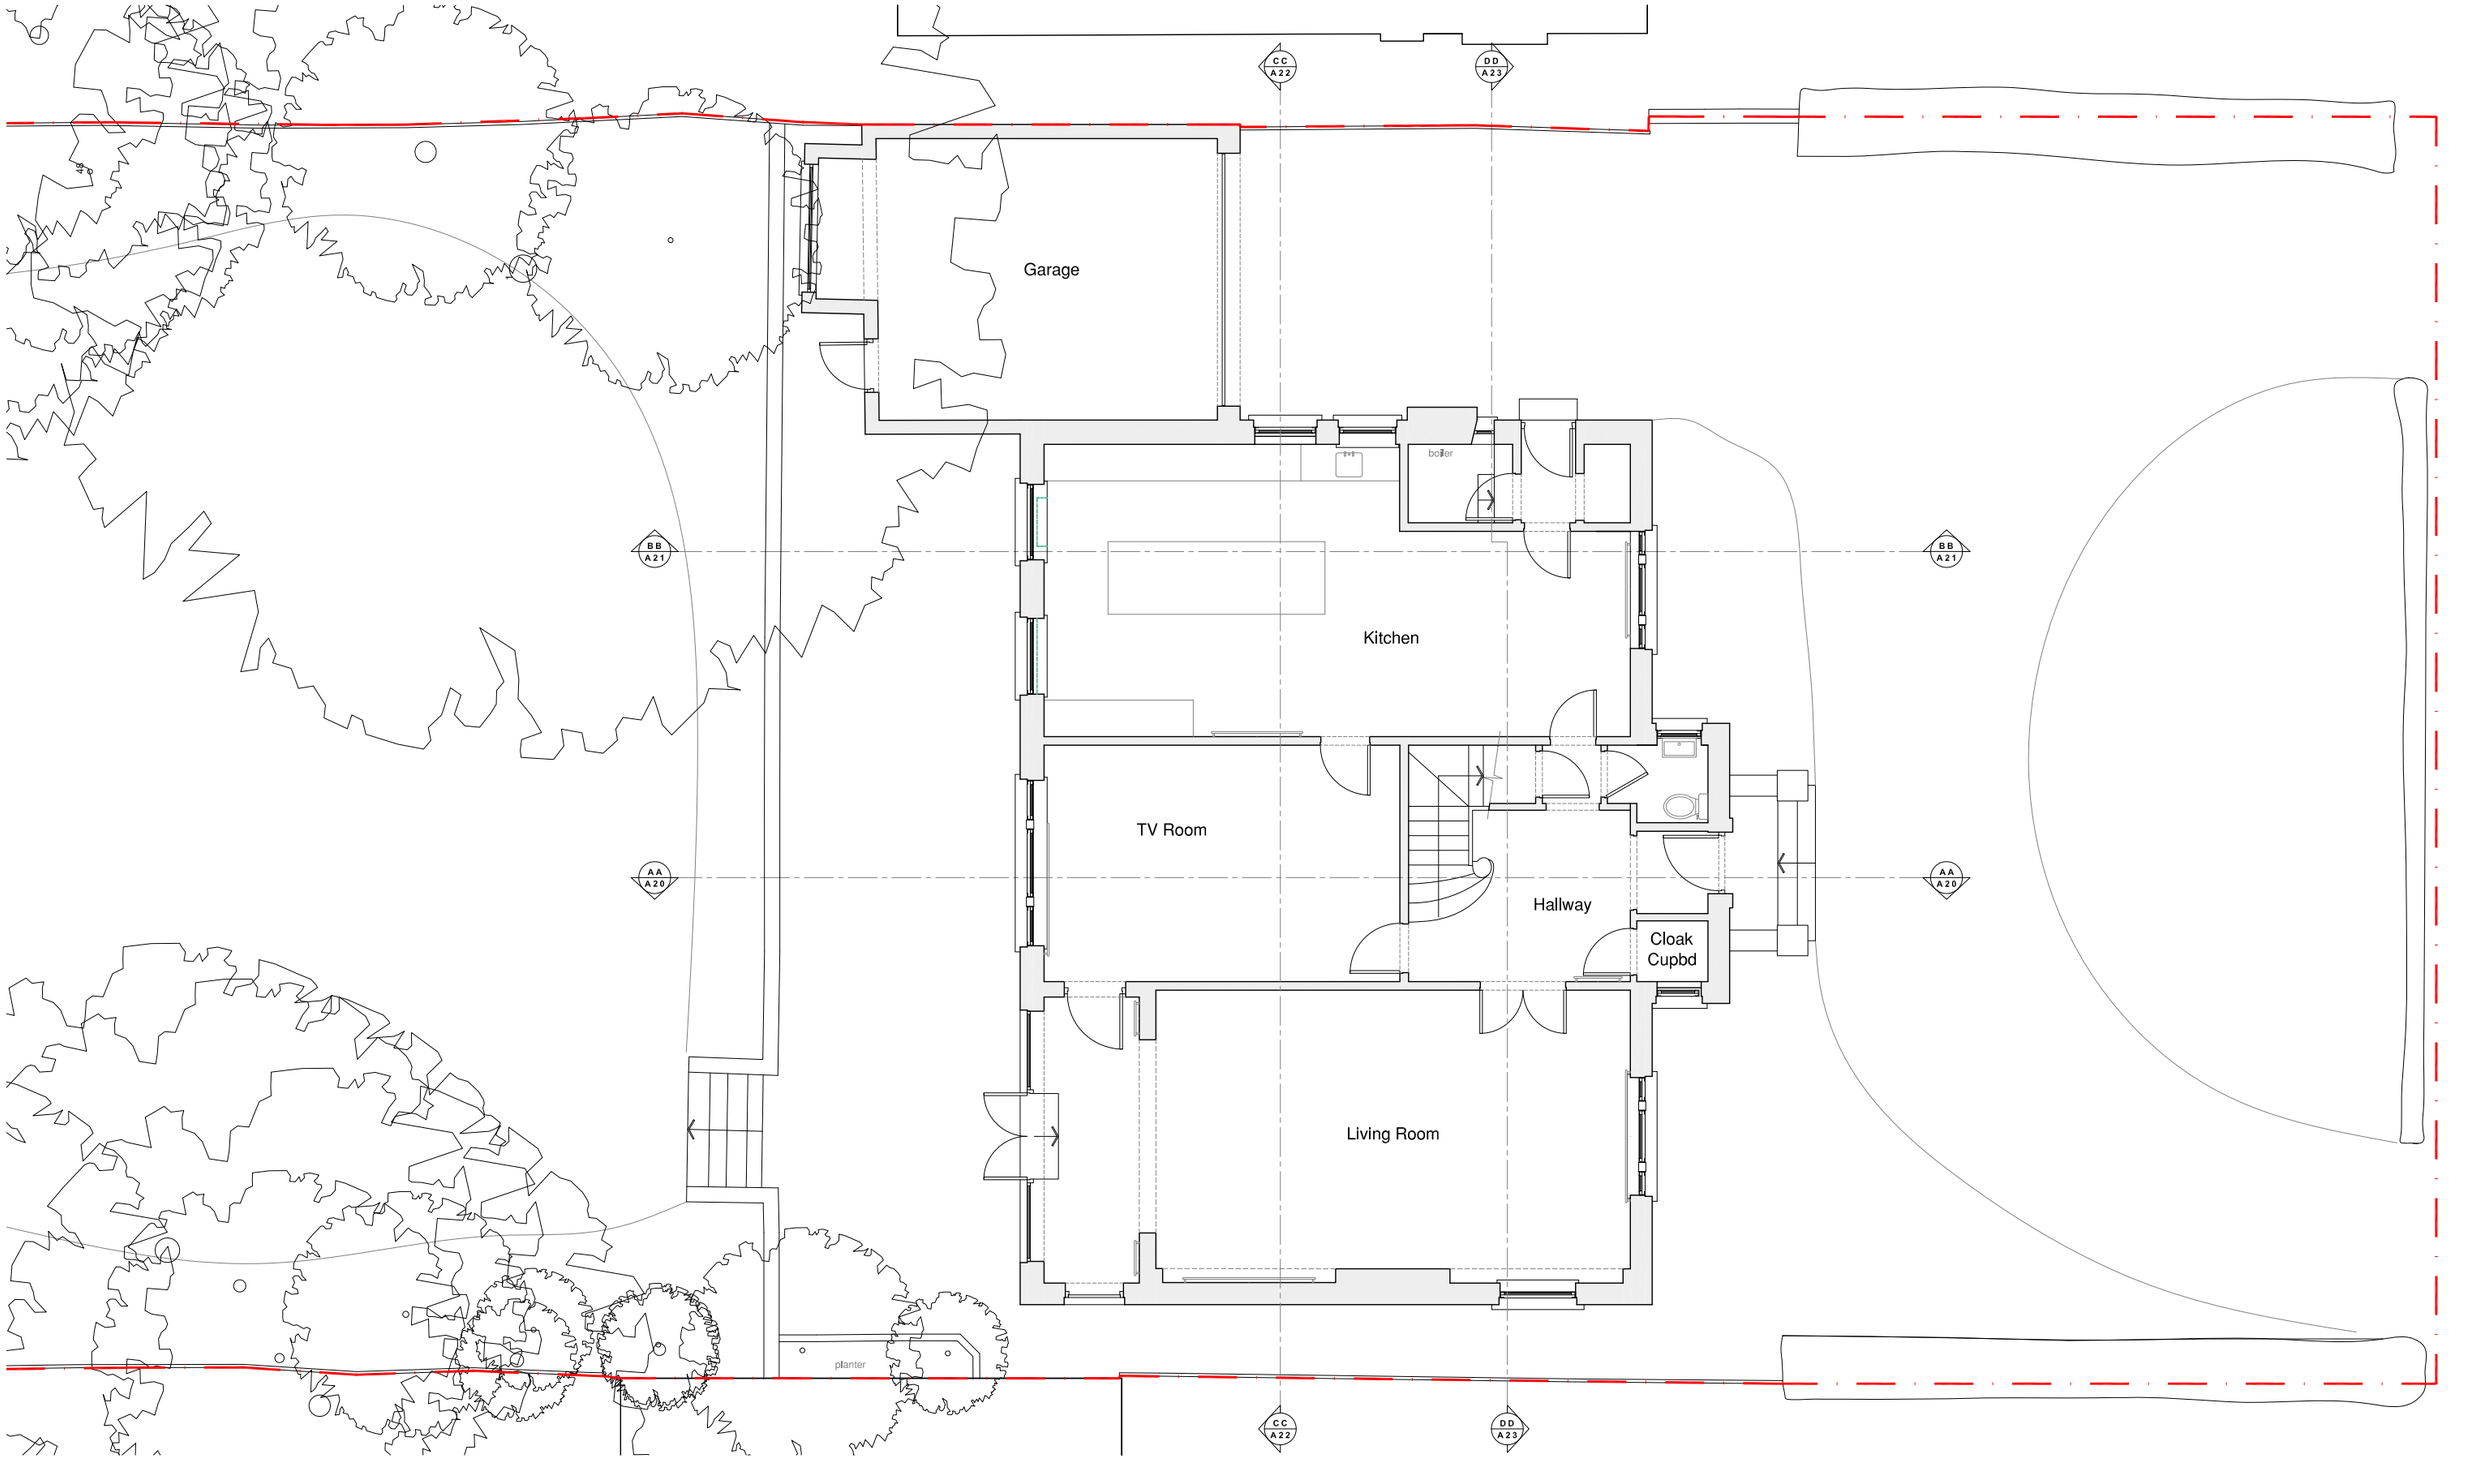

date	rev	revisions
-	-	-

key plan



notes

DMFK Architects Ltd take no responsibility for dimensions obtained by scaling from this drawing. If no dimension is shown the recipient must ascertain the dimension specifically from the architect or by site measurement and may not rely on the drawing. Supply of the drawing in digital form is solely for convenience and no reliance may be placed on any data in digital form. All data must be checked against hard copy. This drawing is issued for design intent only and should not be used for construction unless stated.

copyright
This drawing is the property of dMFK Architects ltd. No disclosure or copy of it may be made without the written permission of dMFK Architects ltd.


dMFK
DE METZ FORBES KNIGHT ARCHITECTS
the old library 119 cholmley gardens london nw6 1aa t 020 7435 1144 f 020 7435 0884 mail info@dmfk.co.uk

project
55 Sheldon Avenue, Highgate, N6 4NH

client
Mr J and Mrs J Tannenbaum

drawing title
Ground Floor Plan
Existing

scale at A1	scale at A3	drawn	date
1:50	1:100	AP	MAR 15
project no.	drawing no.	revision	
1985	A10	-	

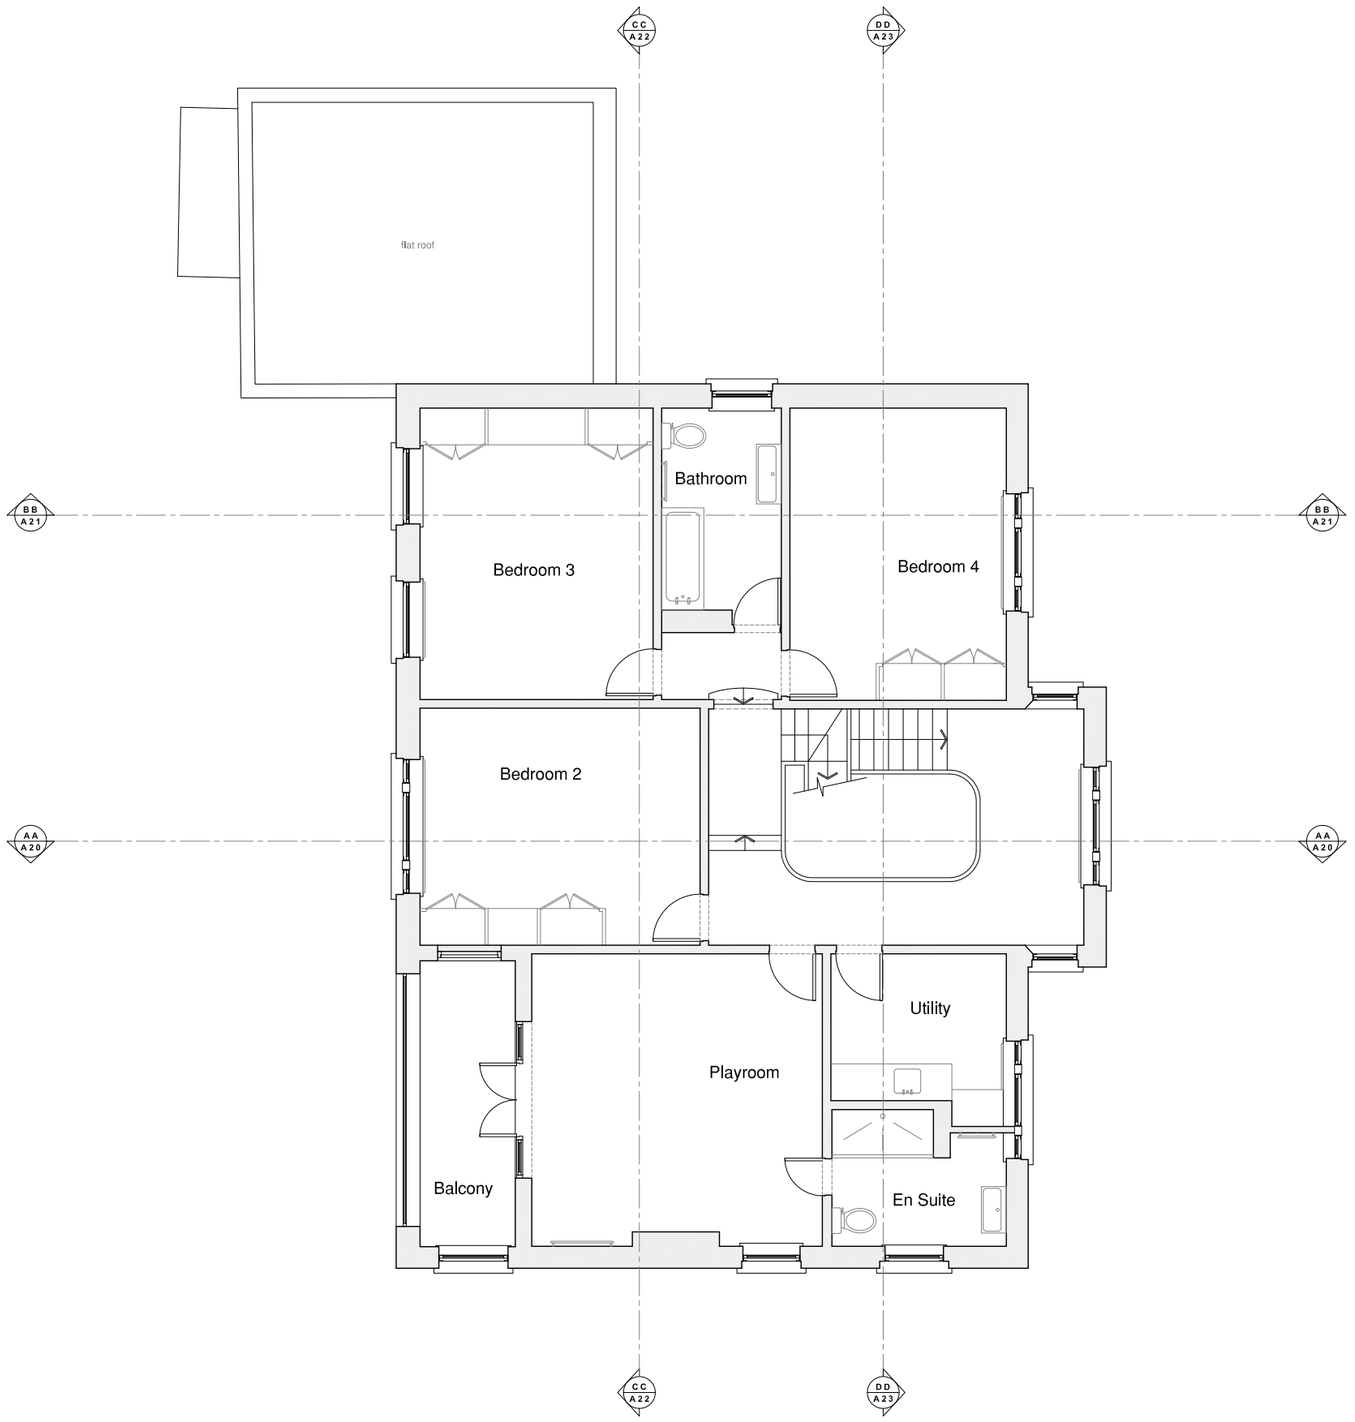

0m 1m 2m 3m 4m 5m

date	rev	revisions
-	-	-

key plan

N

notes

DMFK Architects Ltd take no responsibility for dimensions obtained by scaling from this drawing. If no dimension is shown the recipient must ascertain the dimension specifically from the architect or by site measurement and may not rely on the drawing. Supply of the drawing in digital form is solely for convenience and no reliance may be placed on any data in digital form. All data must be checked against hard copy. This drawing is issued for design intent only and should not be used for construction unless stated.

copyright
This drawing is the property of dMFK Architects ltd. No disclosure or copy of it may be made without the written permission of dMFK Architects ltd.


dMFK
DE METZ FORBES KNIGHT ARCHITECTS
the old library 119 cholmley gardens london nw6 1aa t 020 7435 1144 f 020 7435 0884 mail info@dmfk.co.uk

project
55 Sheldon Avenue, Highgate, N6 4NH

client
Mr J and Mrs J Tannenbaum

drawing title
First Floor Plan
Existing

scale at A1	scale at A3	drawn	date
1:50	1:100	AP	MAR 15
project no.	drawing no.	revision	
1985	A11	-	

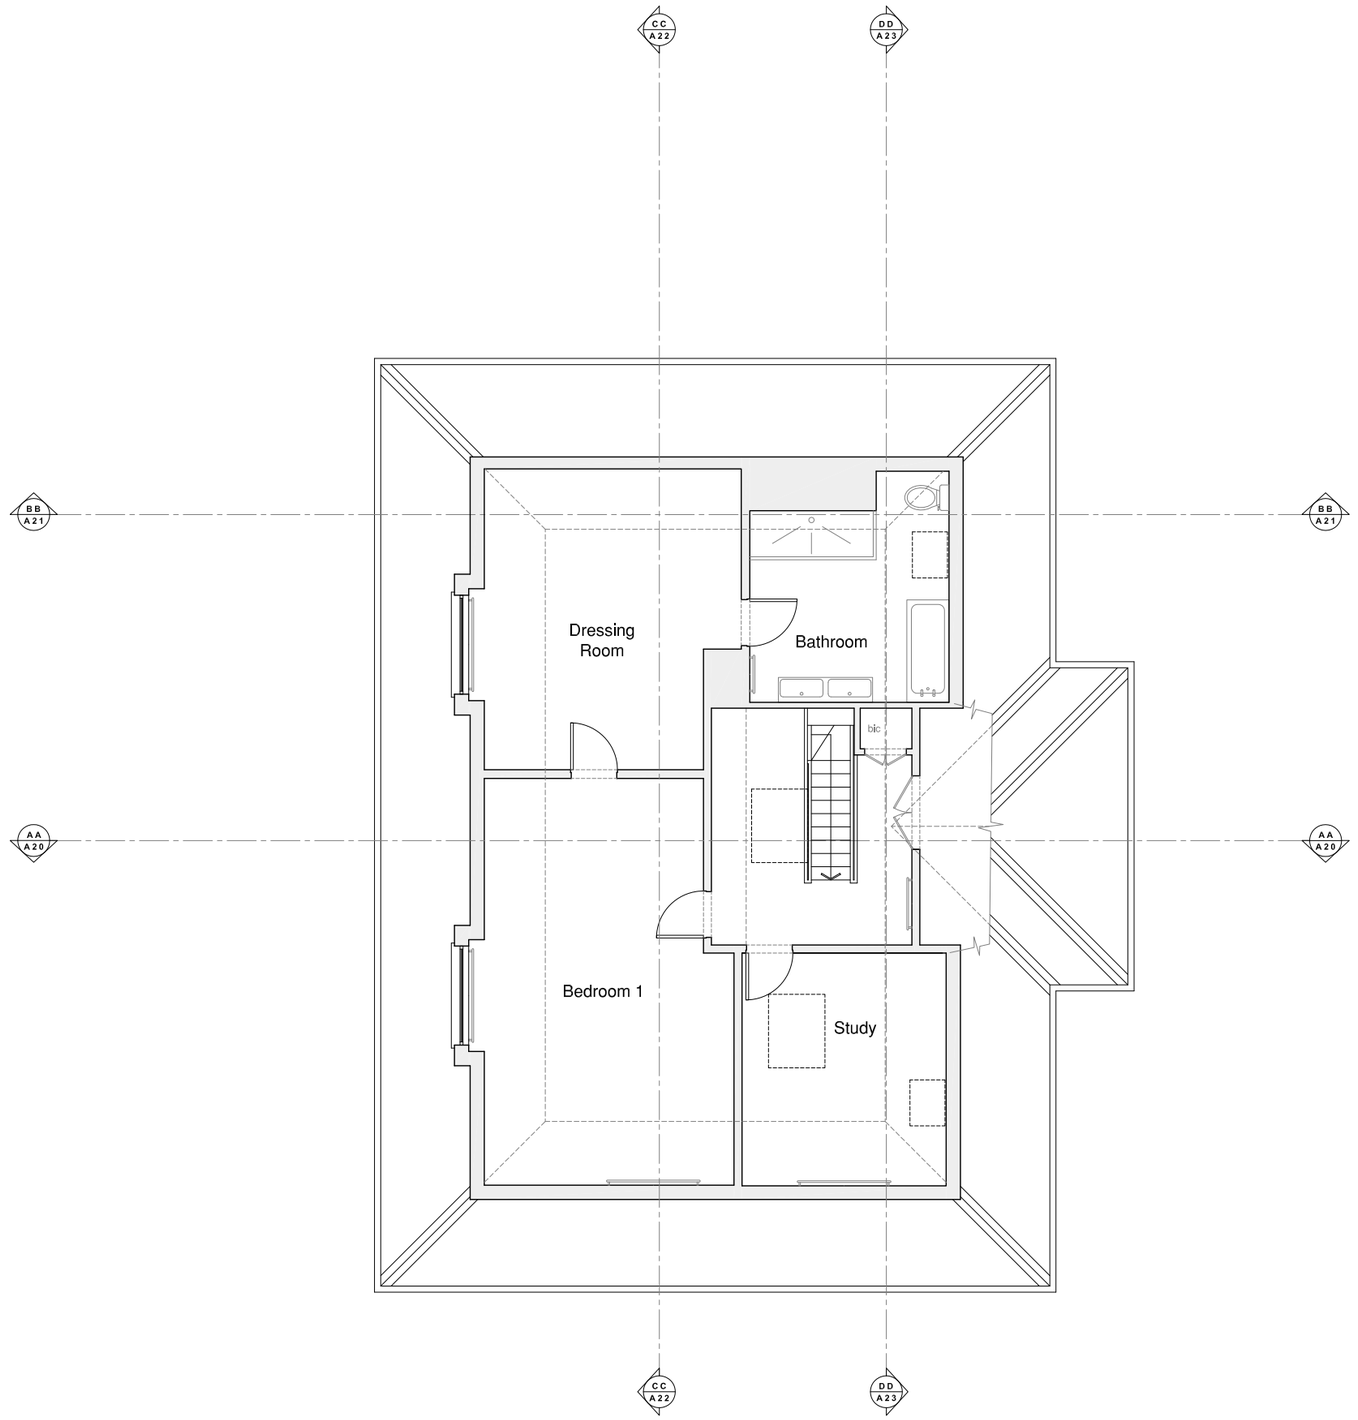

0m 1m 2m 3m 4m 5m

date	rev	revisions
-	-	-

key plan

N

notes

DMFK Architects Ltd take no responsibility for dimensions obtained by scaling from this drawing. If no dimension is shown the recipient must ascertain the dimension specifically from the architect or by site measurement and may not rely on the drawing. Supply of the drawing in digital form is solely for convenience and no reliance may be placed on any data in digital form. All data must be checked against hard copy. This drawing is issued for design intent only and should not be used for construction unless stated.

copyright
This drawing is the property of dMFK Architects ltd. No disclosure or copy of it may be made without the written permission of dMFK Architects ltd.

dMFK
DE METZ FORBES KNIGHT ARCHITECTS
the old library 119 cholmley gardens london nw6 1aa t 020 7435 1144 f 020 7435 0884 mail info@dmfk.co.uk

project
55 Sheldon Avenue, Highgate, N6 4NH

client
Mr J and Mrs J Tannenbaum

drawing title
Second Floor Plan
Existing

scale at A1	scale at A3	drawn	date
1:50	1:100	AP	MAR 15
project no.	drawing no.	revision	
1985	A12	-	



0m 1m 2m 3m 4m 5m

date	rev	revisions
-	-	-

key plan

notes

DMFK Architects Ltd take no responsibility for dimensions obtained by scaling from this drawing. If no dimension is shown the recipient must ascertain the dimension specifically from the architect or by site measurement and may not rely on the drawing. Supply of the drawing in digital form is solely for convenience and no reliance may be placed on any data in digital form. All data must be checked against hard copy. This drawing is issued for design intent only and should not be used for construction unless stated.

copyright
This drawing is the property of dMFK Architects ltd. No disclosure or copy of it may be made without the written permission of dMFK Architects ltd.

dMFK
DE METZ FORBES KNIGHT ARCHITECTS
the old library 119 cholmley gardens london nw6 1aa t 020 7435 1144 f 020 7435 0884 mail info@dmfk.co.uk

project
55 Sheldon Avenue, Highgate, N6 4NH

client
Mr J and Mrs J Tannenbaum

drawing title
Front Elevation
Existing

scale at A1	scale at A3	drawn	date
1:50	1:100	AP	MAR 15

project no.	drawing no.	revision
1985	A15	-



0m 1m 2m 3m 4m 5m

date	rev	revisions
-	-	-

key plan

notes

DMFK Architects Ltd take no responsibility for dimensions obtained by scaling from this drawing. If no dimension is shown the recipient must ascertain the dimension specifically from the architect or by site measurement and may not rely on the drawing. Supply of the drawing in digital form is solely for convenience and no reliance may be placed on any data in digital form. All data must be checked against hard copy. This drawing is issued for design intent only and should not be used for construction unless stated.

copyright
This drawing is the property of dMFK Architects ltd. No disclosure or copy of it may be made without the written permission of dMFK Architects ltd.

dMFK
DE METZ FORBES KNIGHT ARCHITECTS
the old library 119 cholmley gardens london nw6 1aa t 020 7435 1144 f 020 7435 0884 mail info@dmfk.co.uk

project
55 Sheldon Avenue, Highgate, N6 4NH

client
Mr J and Mrs J Tannenbaum

drawing title
North East Side Elevation
Existing

scale at A1	scale at A3	drawn	date
1:50	1:100	AP	MAR 15
project no.	drawing no.	revision	
1985	A16	-	



0m 1m 2m 3m 4m 5m

date	rev	revisions
-	-	-

key plan

notes

DMFK Architects Ltd take no responsibility for dimensions obtained by scaling from this drawing. If no dimension is shown the recipient must ascertain the dimension specifically from the architect or by site measurement and may not rely on the drawing. Supply of the drawing in digital form is solely for convenience and no reliance may be placed on any data in digital form. All data must be checked against hard copy. This drawing is issued for design intent only and should not be used for construction unless stated.

copyright
This drawing is the property of dMFK Architects ltd. No disclosure or copy of it may be made without the written permission of dMFK Architects ltd.

dMFK
DE METZ FORBES KNIGHT ARCHITECTS
the old library 119 cholmley gardens london nw6 1aa t 020 7435 1144 f 020 7435 0884 mail info@dmfk.co.uk

project
55 Sheldon Avenue, Highgate, N6 4NH

drawing title
Rear Elevation
Existing

client
Mr J and Mrs J Tannenbaum

scale at A1	scale at A3	drawn	date
1:50	1:100	AP	MAR 15
project no.	drawing no.	revision	
1985	A17	-	



0m 1m 2m 3m 4m 5m

date	rev	revisions
-	-	-

key plan

notes

DMFK Architects Ltd take no responsibility for dimensions obtained by scaling from this drawing. If no dimension is shown the recipient must ascertain the dimension specifically from the architect or by site measurement and may not rely on the drawing. Supply of the drawing in digital form is solely for convenience and no reliance may be placed on any data in digital form. All data must be checked against hard copy. This drawing is issued for design intent only and should not be used for construction unless stated.

copyright
This drawing is the property of dMFK Architects ltd. No disclosure or copy of it may be made without the written permission of dMFK Architects ltd.

dMFK
DE METZ FORBES KNIGHT ARCHITECTS
the old library 119 cholmley gardens london nw6 1aa t 020 7435 1144 f 020 7435 0884 mail info@dmfk.co.uk

project
55 Sheldon Avenue, Highgate, N6 4NH

client
Mr J and Mrs J Tannenbaum

drawing title
South West Side Elevation
Existing

scale at A1	scale at A3	drawn	date
1:50	1:100	AP	MAR 15
project no.	drawing no.	revision	
1985	A18	-	



0m 1m 2m 3m 4m 5m

date	rev	revisions
-	-	-

key plan

notes

DMFK Architects Ltd take no responsibility for dimensions obtained by scaling from this drawing. If no dimension is shown the recipient must ascertain the dimension specifically from the architect or by site measurement and may not rely on the drawing. Supply of the drawing in digital form is solely for convenience and no reliance may be placed on any data in digital form. All data must be checked against hard copy. This drawing is issued for design intent only and should not be used for construction unless stated.

copyright
This drawing is the property of dMFK Architects ltd. No disclosure or copy of it may be made without the written permission of dMFK Architects ltd.


dMFK
DE METZ FORBES KNIGHT ARCHITECTS
the old library 119 cholmley gardens london nw6 1aa t 020 7435 1144 f 020 7435 0884 mail info@dmfk.co.uk

project
55 Sheldon Avenue, Highgate, N6 4NH

client
Mr J and Mrs J Tannenbaum

drawing title
Section AA
Existing

scale at A1	scale at A3	drawn	date
1:50	1:100	AP	MAR 15
project no.	drawing no.	revision	
1985	A20	-	

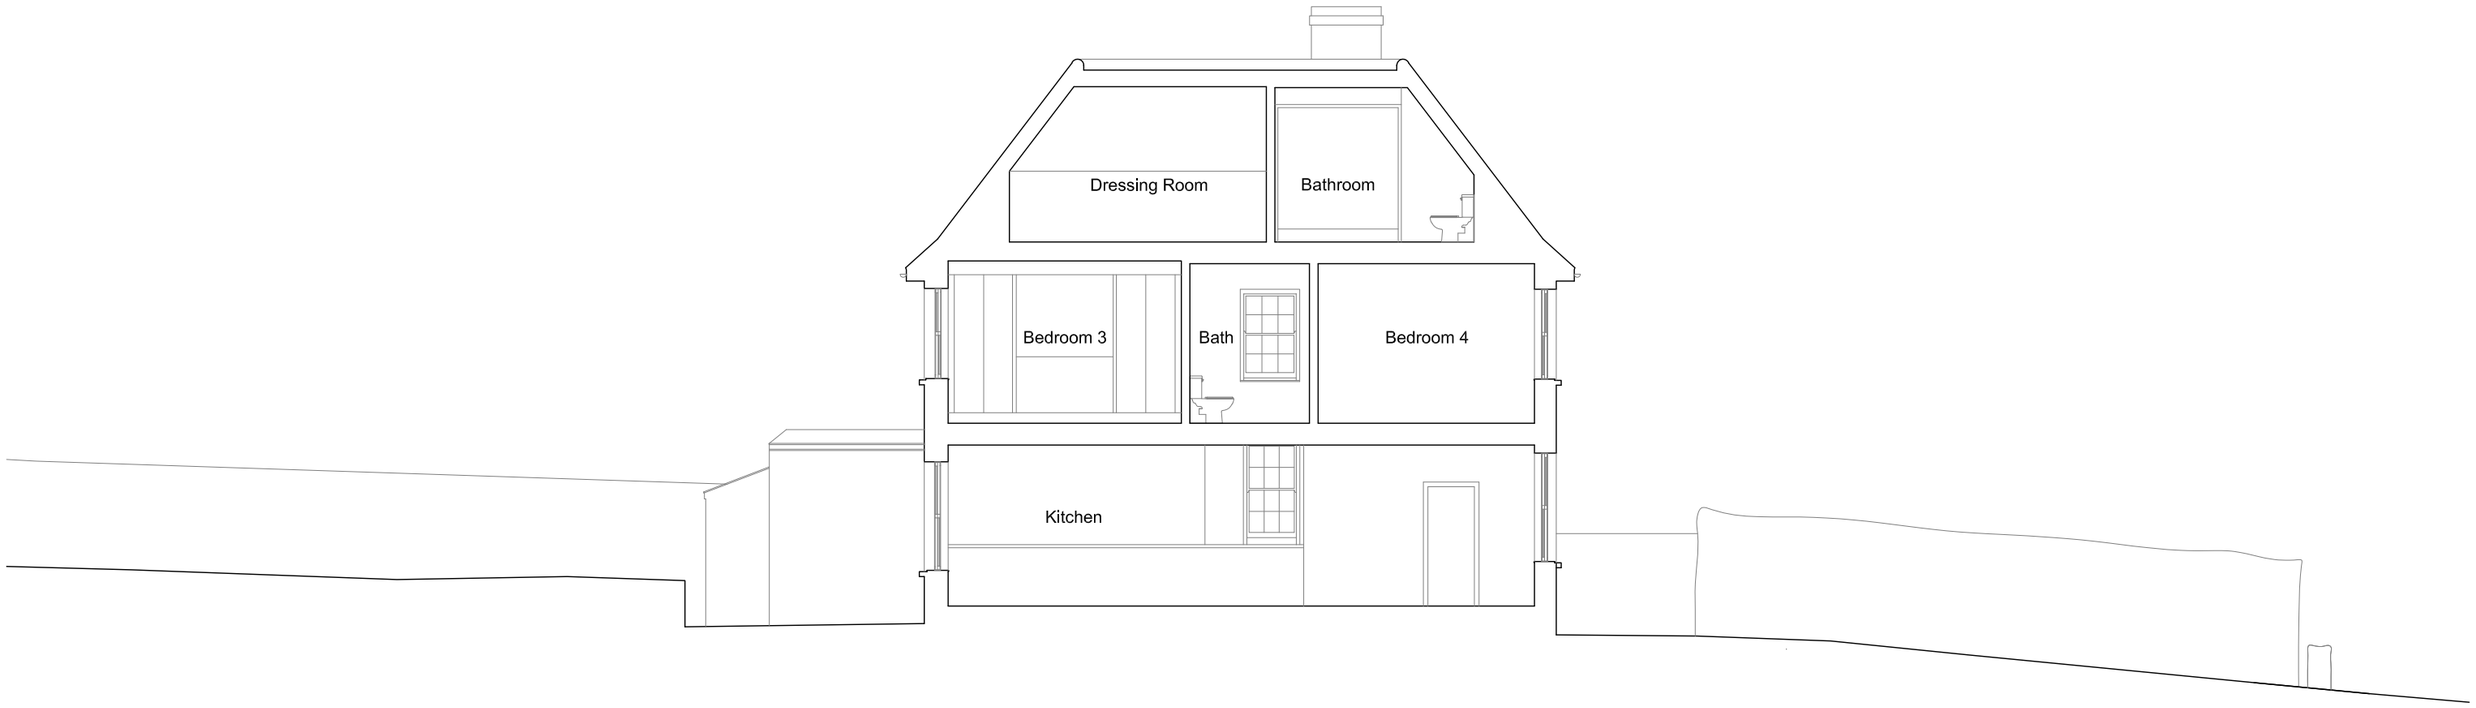

0m 1m 2m 3m 4m 5m

date	rev	revisions
-	-	-

key plan

notes

DMFK Architects Ltd take no responsibility for dimensions obtained by scaling from this drawing. If no dimension is shown the recipient must ascertain the dimension specifically from the architect or by site measurement and may not rely on the drawing. Supply of the drawing in digital form is solely for convenience and no reliance may be placed on any data in digital form. All data must be checked against hard copy. This drawing is issued for design intent only and should not be used for construction unless stated.

copyright
This drawing is the property of dMFK Architects ltd. No disclosure or copy of it may be made without the written permission of dMFK Architects ltd.


dMFK
DE METZ FORBES KNIGHT ARCHITECTS
the old library 119 cholmley gardens london nw6 1aa t 020 7435 1144 f 020 7435 0884 mail info@dmfk.co.uk

project
55 Sheldon Avenue, Highgate, N6 4NH

client
Mr J and Mrs J Tannenbaum

drawing title
Section BB
Existing

scale at A1	scale at A3	drawn	date
1:50	1:100	AP	MAR 15
project no.	drawing no.	revision	
1985	A21	-	

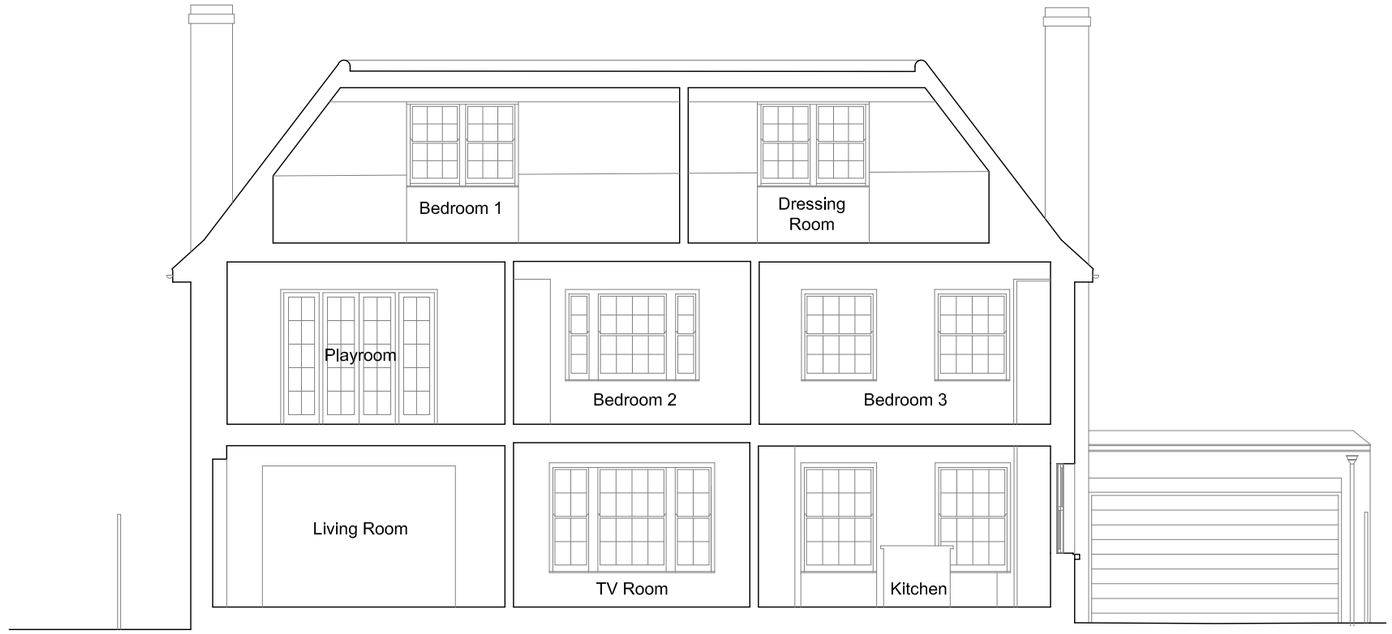

0m 1m 2m 3m 4m 5m

date	rev	revisions
-	-	-

key plan

notes

DMFK Architects Ltd take no responsibility for dimensions obtained by scaling from this drawing. If no dimension is shown the recipient must ascertain the dimension specifically from the architect or by site measurement and may not rely on the drawing. Supply of the drawing in digital form is solely for convenience and no reliance may be placed on any data in digital form. All data must be checked against hard copy. This drawing is issued for design intent only and should not be used for construction unless stated.

copyright
This drawing is the property of dMFK Architects ltd. No disclosure or copy of it may be made without the written permission of dMFK Architects ltd.

dMFK
DE METZ FORBES KNIGHT ARCHITECTS
the old library 119 cholmley gardens london nw6 1aa t 020 7435 1144 f 020 7435 0884 mail info@dmfk.co.uk

project
55 Sheldon Avenue, Highgate, N6 4NH

client
Mr J and Mrs J Tannenbaum

drawing title
Section CC
Existing

scale at A1	scale at A3	drawn	date
1:50	1:100	AP	MAR 15
project no.	drawing no.	revision	
1985	A22	-	



0m 1m 2m 3m 4m 5m

date	rev	revisions
-	-	-

key plan

notes

DMFK Architects Ltd take no responsibility for dimensions obtained by scaling from this drawing. If no dimension is shown the recipient must ascertain the dimension specifically from the architect or by site measurement and may not rely on the drawing. Supply of the drawing in digital form is solely for convenience and no reliance may be placed on any data in digital form. All data must be checked against hard copy. This drawing is issued for design intent only and should not be used for construction unless stated.

copyright
This drawing is the property of dMFK Architects ltd. No disclosure or copy of it may be made without the written permission of dMFK Architects ltd.

dMFK
DE METZ FORBES KNIGHT ARCHITECTS
the old library 119 cholmley gardens london nw6 1aa t 020 7435 1144 f 020 7435 0884 mail info@dmfk.co.uk

project
55 Sheldon Avenue, Highgate, N6 4NH

client
Mr J and Mrs J Tannenbaum

drawing title
Section DD
Existing

scale at A1	scale at A3	drawn	date
1:50	1:100	AP	MAR 15
project no.	drawing no.	revision	
1985	A23	-	