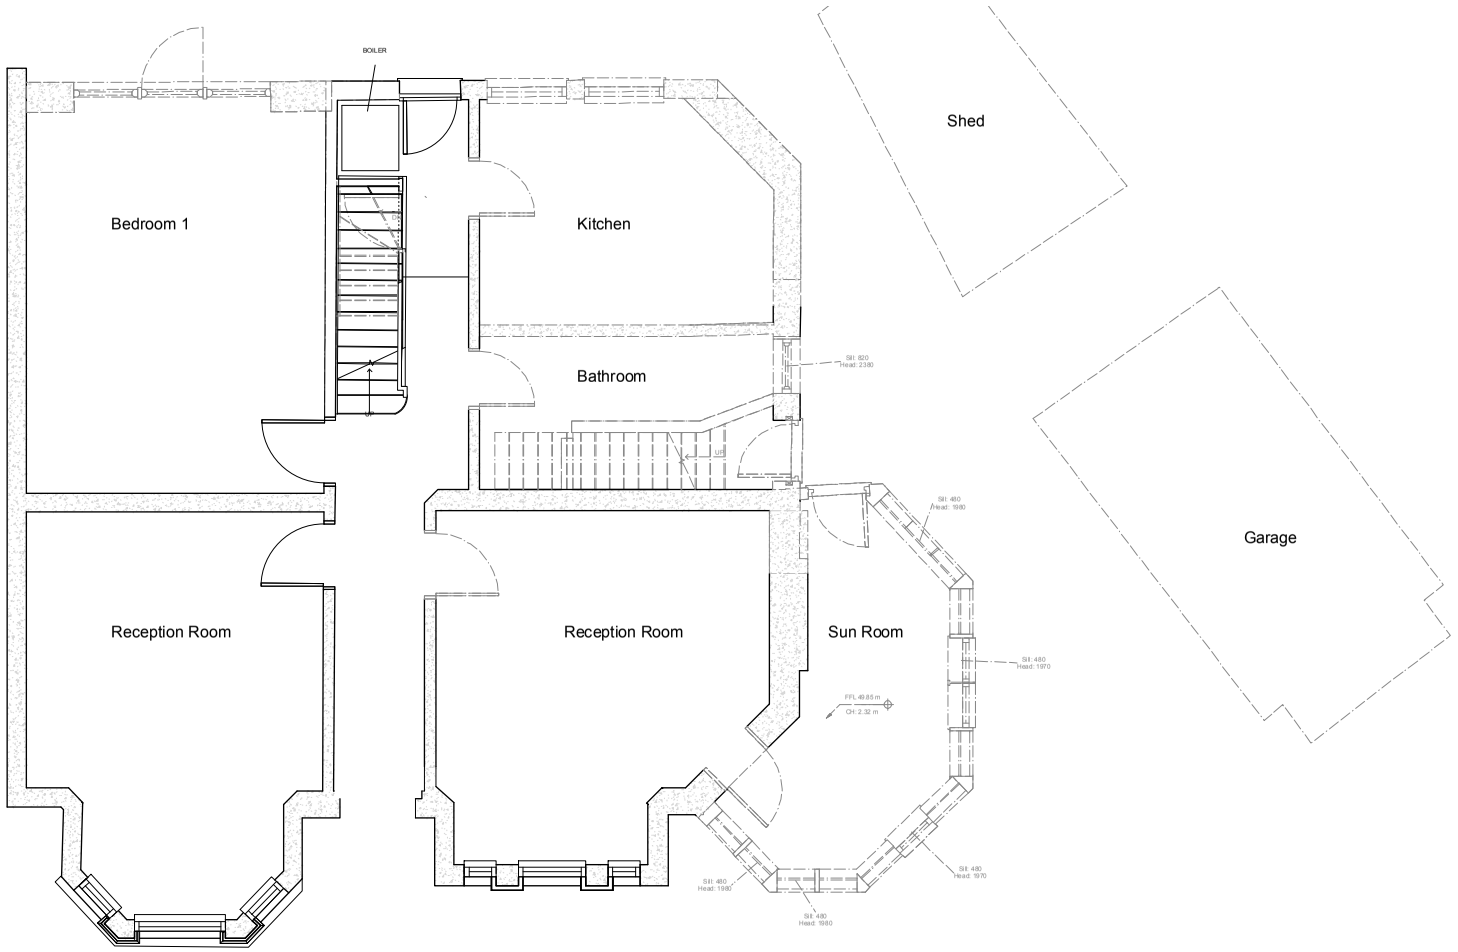

A Existing Ground Floor
1:50 @ A1; 1:100 @ A3

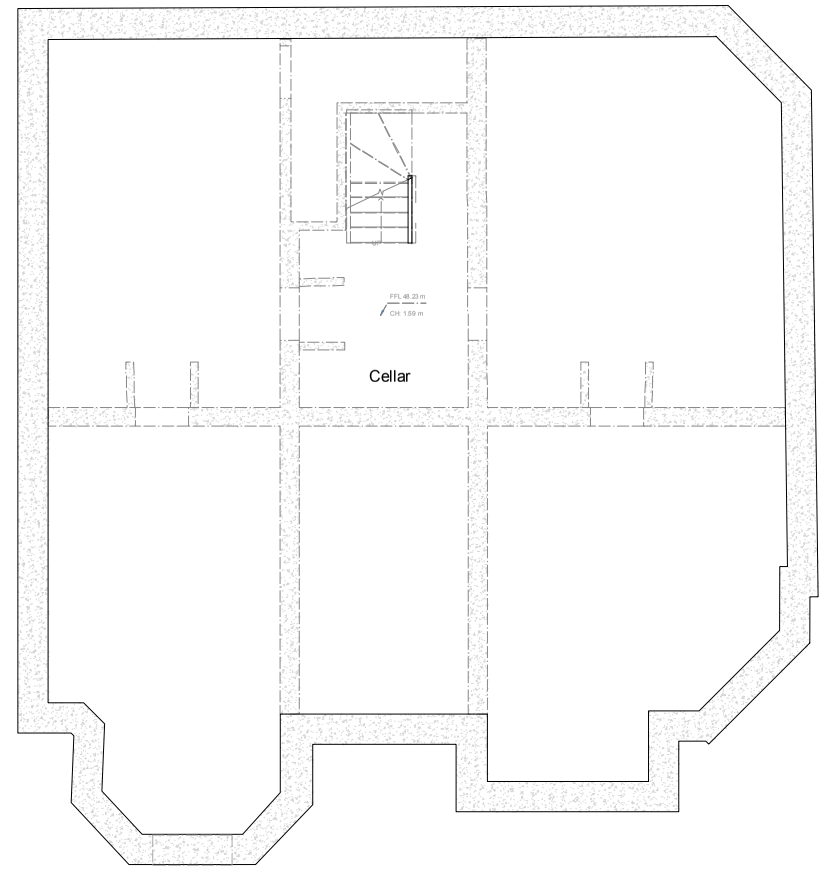

B Existing Basement Floor
1:50 @ A1; 1:100 @ A3

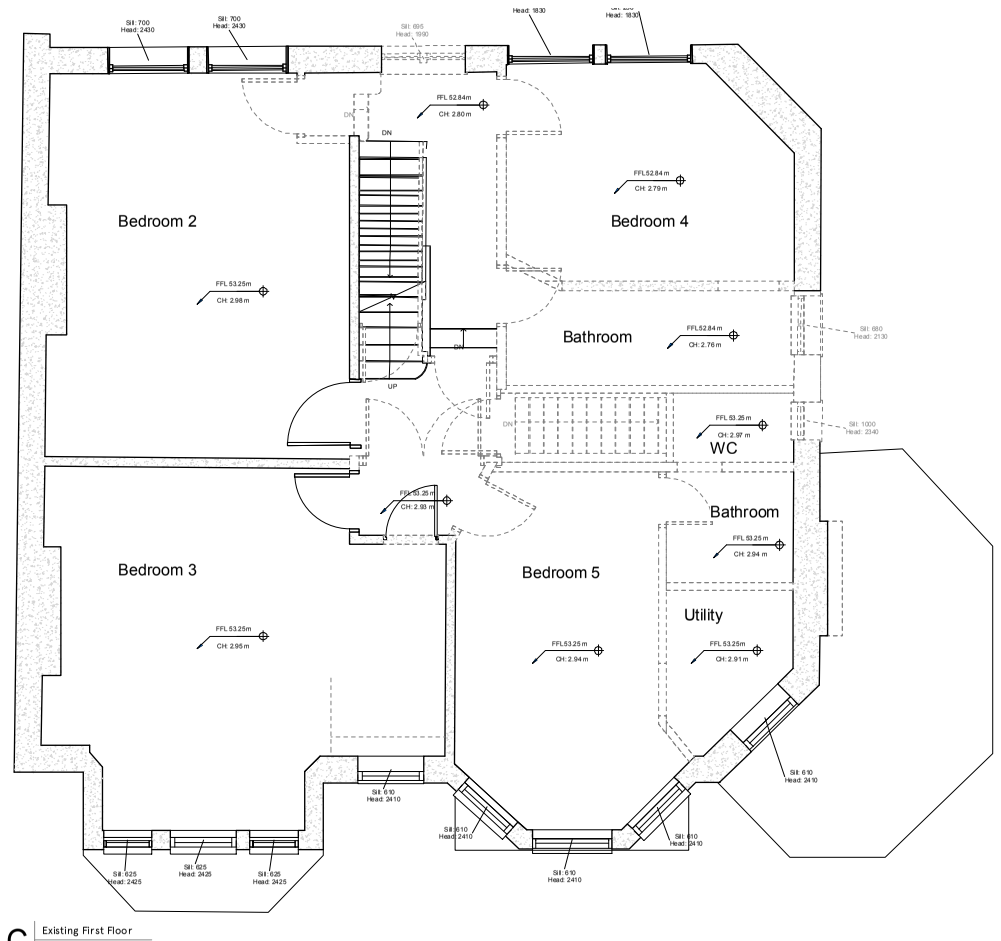

C Existing First Floor
1:50 @ A1; 1:100 @ A3

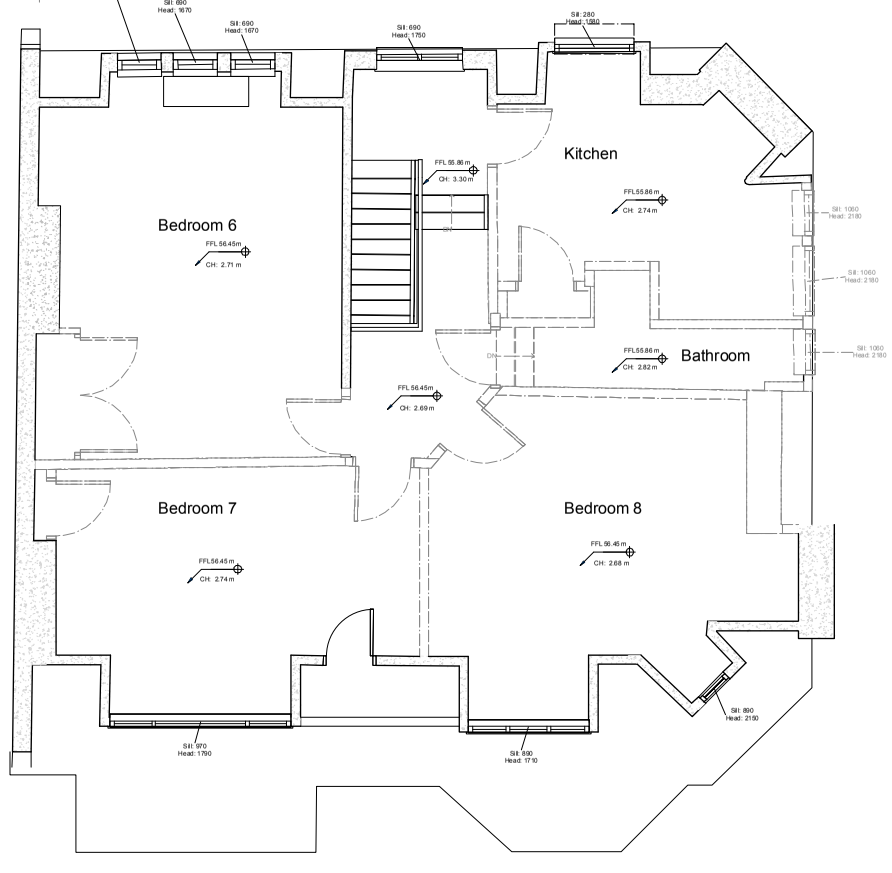

D Existing Second Floor
1:50 @ A1; 1:100 @ A3

Scale Bar
0 1 2 3 4 5m

N

NOTE

This drawing is copyright. Do not scale off dimensions. All dimensions are to be checked on site by contractor. Contractor to report any dimensional discrepancies, errors or omissions prior to commencing on site.

KEY

— — Indicates demolitions

SITE AREA: 510 M Sq
0.05Ha

REV	DATE	DETAILS	BY
I			
H			
G			
F			
E			
D			
C			
B			
A	19/02/16	Basement updated to match onsite findings	TMC

CLIENT SIGNATURE

CLIENT
1, Stanhope Gardens Ltd.

PROJECT
Stanhope Gardens

DRAWING TITLE
Demolitions

STATUS
Planning Application

DATE	SCALE
October 2015	1:50 @ A1, 1:100 @ A3

JOB NO.	TYPE	DRAWING NO.	REVISION
1523	PL	007	A

spacelab
18 Wenlock Road London N1 7TA
+44 (0)20 7033 3450 www.spacelab.co.uk