
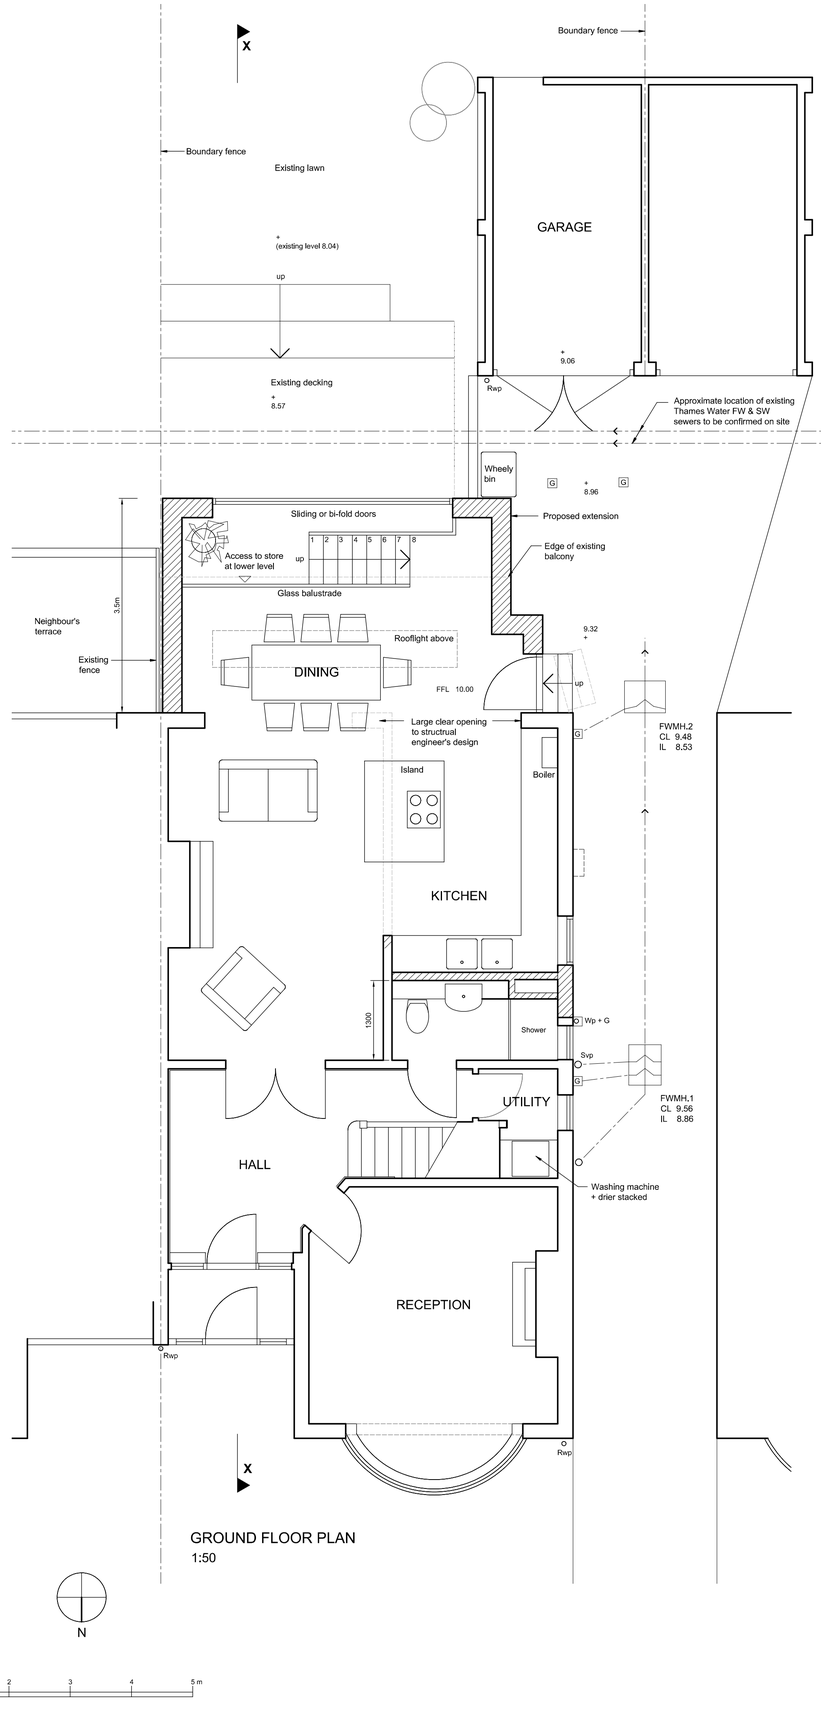


GROUND FLOOR PLAN
1:50

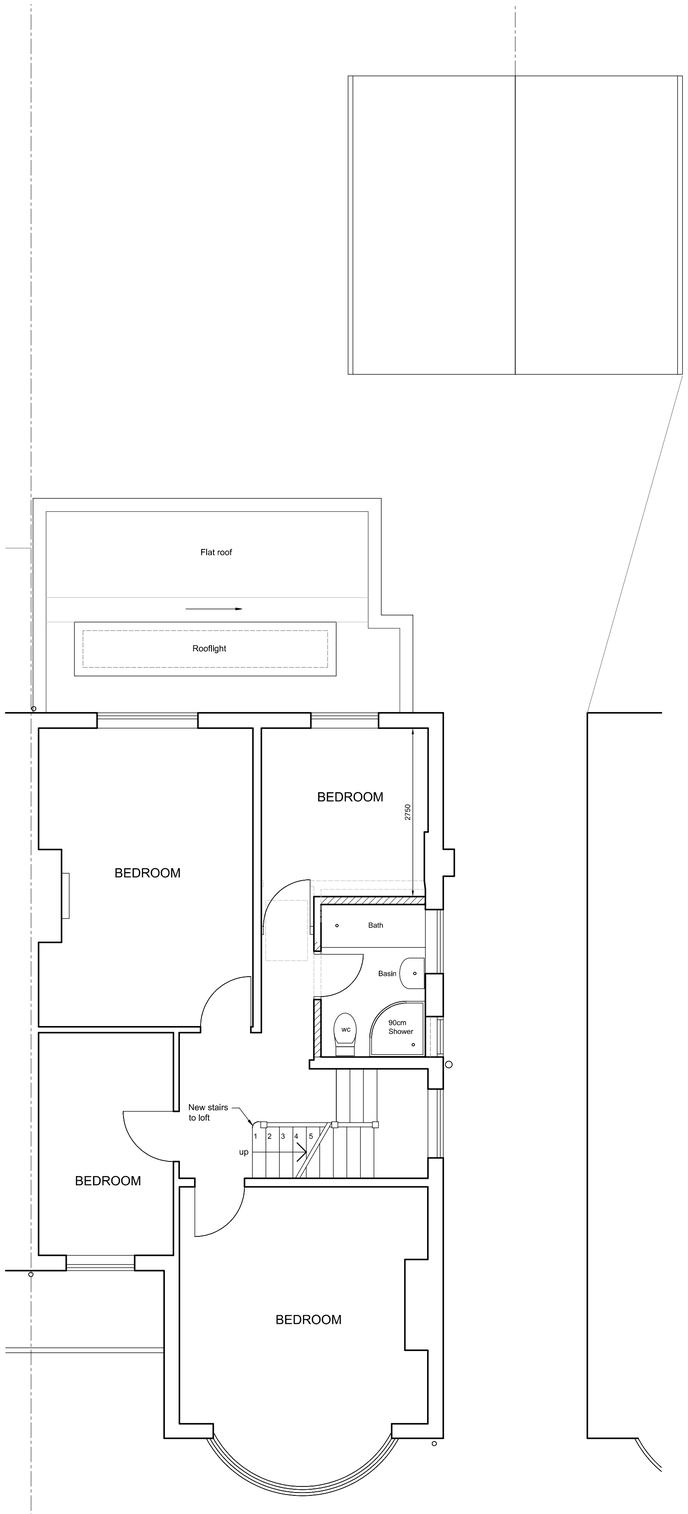

FIRST FLOOR PLAN

NOTES

1) For existing Plans, Elevations, Section & Trees see drawing nos. 442/1 & 2.
2) External materials: Walls = facing brickwork to match existing

-	-	-
Revisions		

~~Do not scale this drawing. Use figured dimensions only.~~
Contractors are responsible for taking and checking site dimensions.

Design Copyright is vested in the Architect from whom written consent must be obtained for copying and reproducing this drawing.

Project title

73 Cranley Gardens
Muswell Hill

Drawing title

Proposed Ground Floor & First Floor Plans

Application for Planning Permission

Scale 1:50	Paper size A1	Drawing No.
Date 4/3/16	Drawn by MT	442 / TP.1

MICHAEL TROGAL
B.Sc B.Arch RIBA
CHARTERED ARCHITECT
23 TEMPEST AVENUE, POTTERS BAR, HERTS EN6 5JU
TELEPHONE / FAX 01707 653462