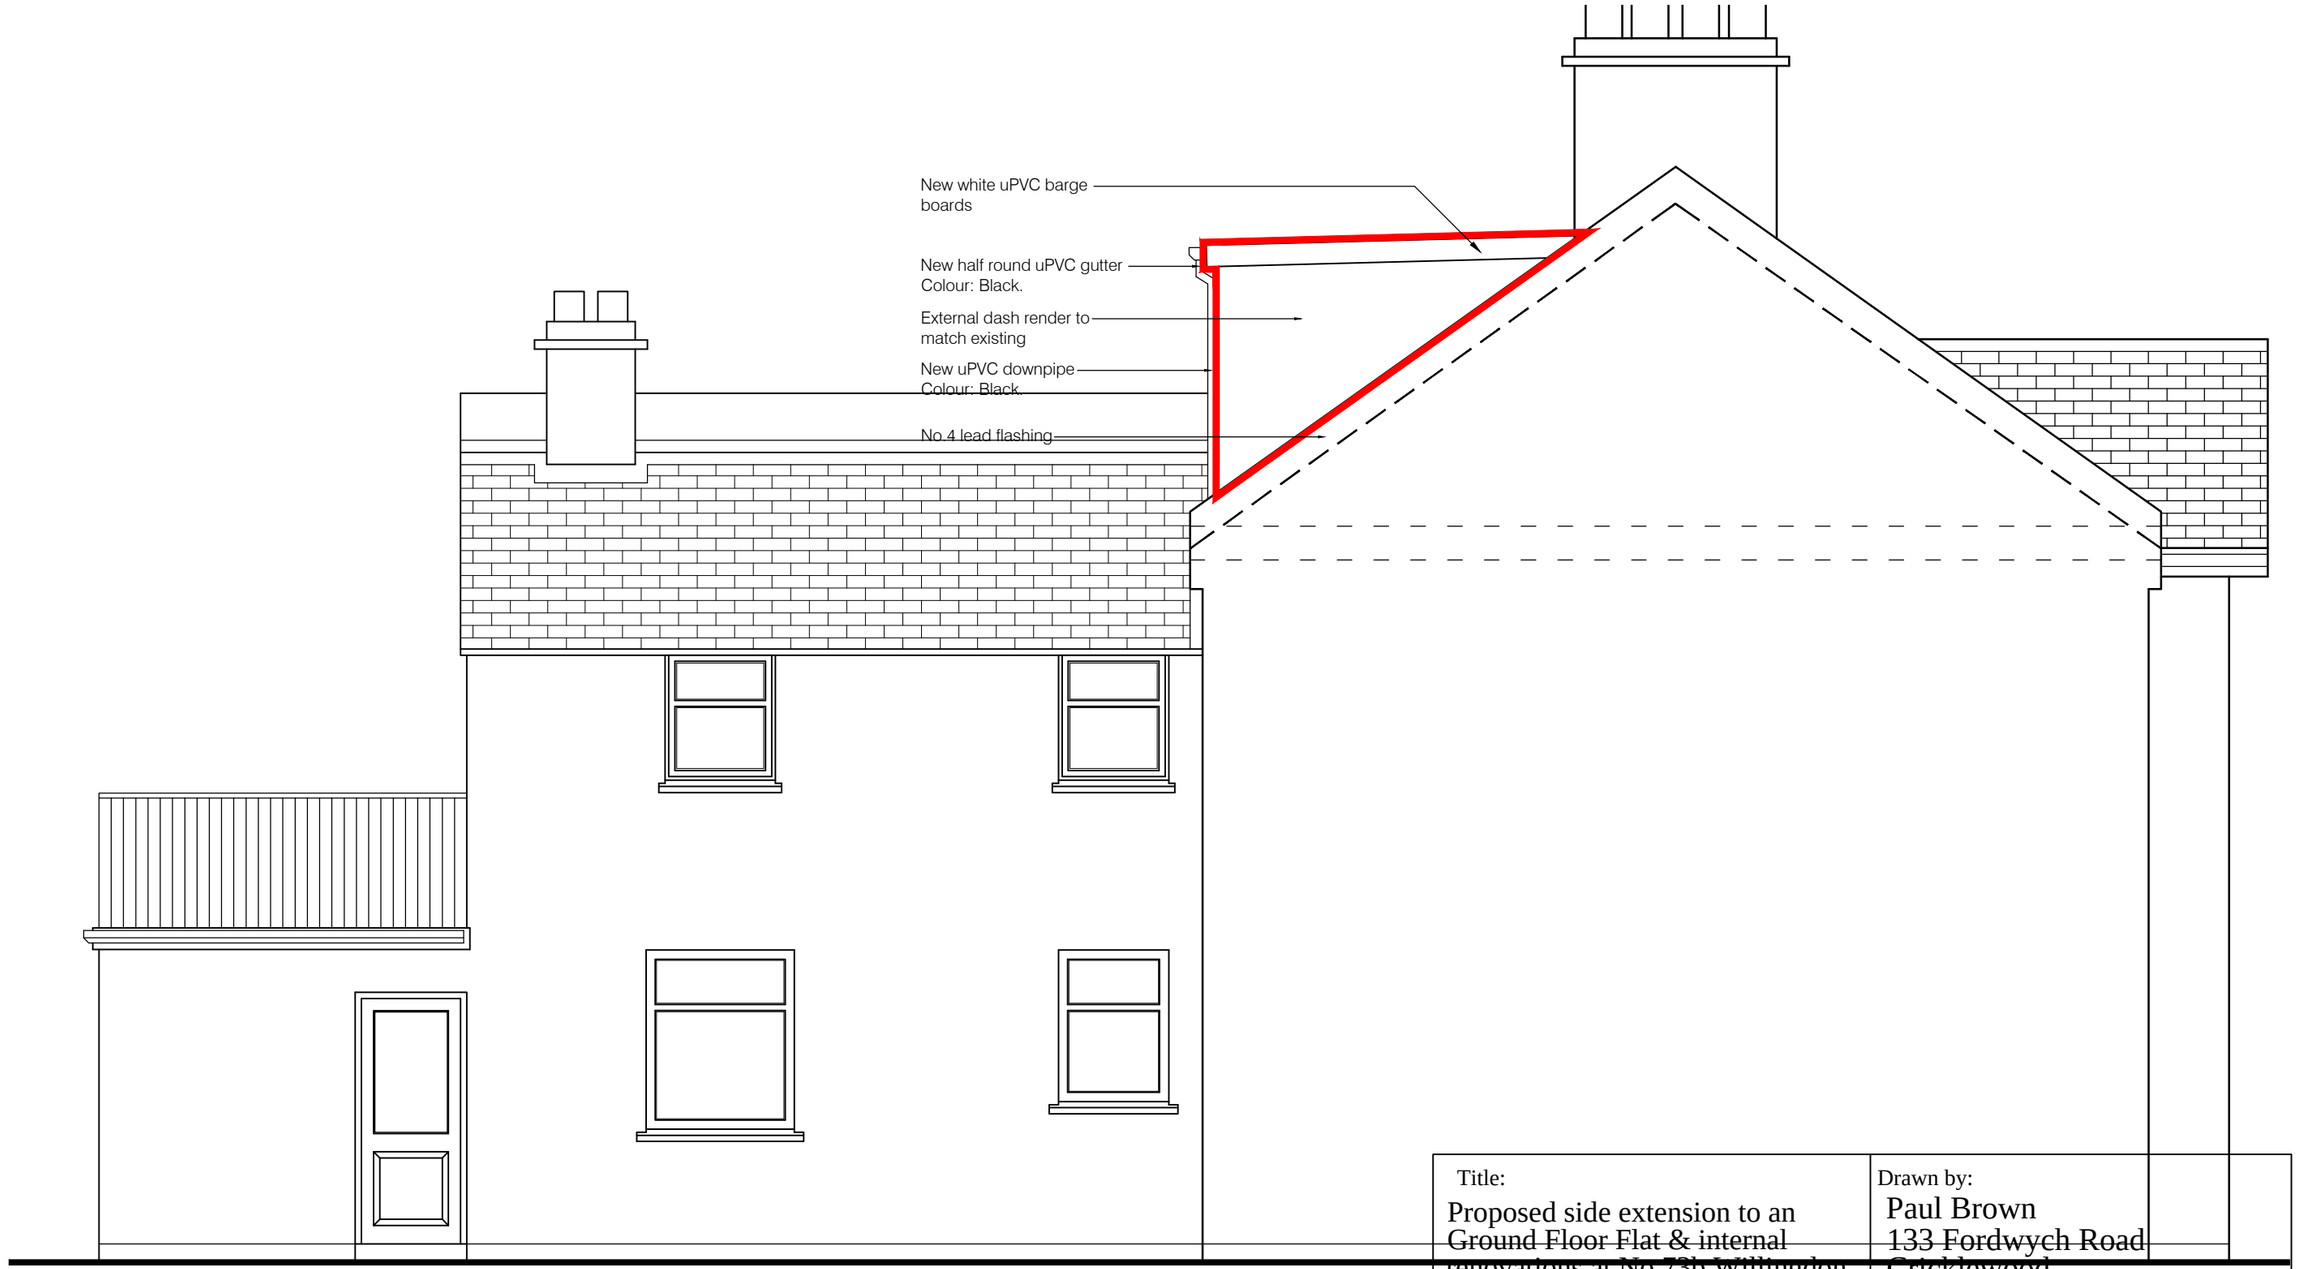


PROPOSED SIDE ELEVATION

0 2 4 6

Metres

Title: Proposed side extension to an Ground Floor Flat & internal renovations at No.73b Willingdon, Road, N22 6SE.	Drawn by: Paul Brown 133 Fordwych Road Cricklewood London NW2 3ND		
Client: Mr Eamon Nugent	MOB: 07976 453 594		
Drawing Title: Proposed Side Elevation	Drawing No: PL-09	Date: Feb' 16	Scale: 1 : 50 @ A3