
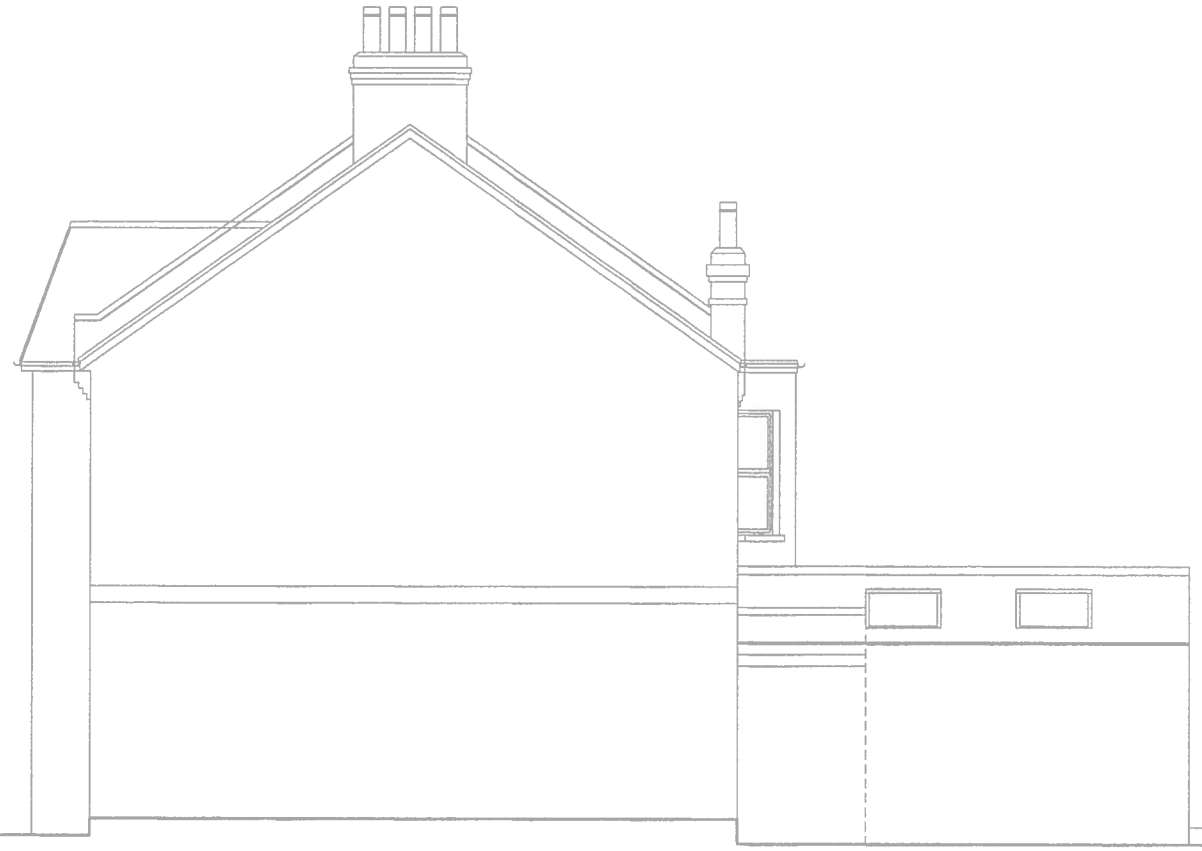


SIDE ELEVATION

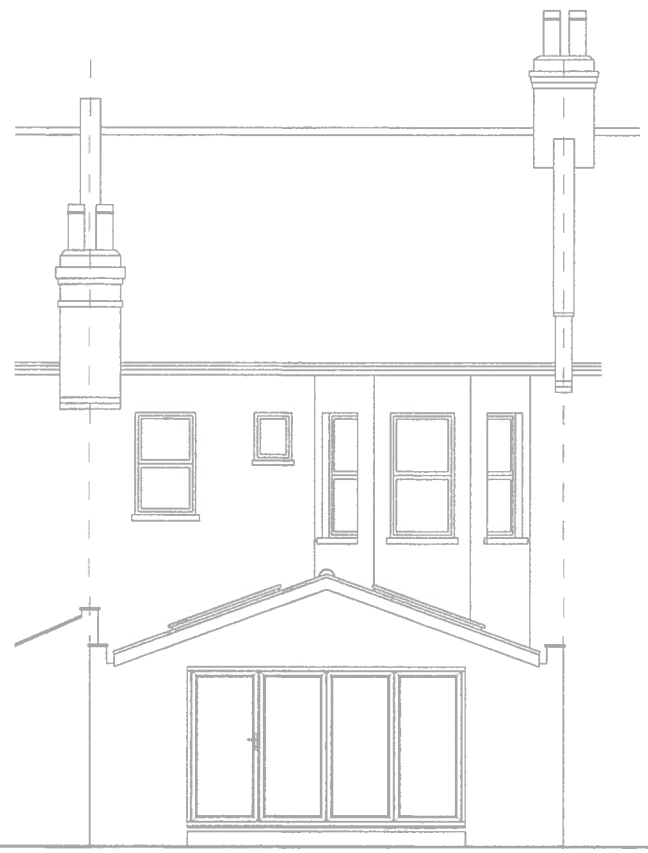

REAR ELEVATION

These drawings have been prepared for the purpose of obtaining planning permission only. Use of these drawings for any other purpose will be subjected to planning conditions, Rights of Covenants, of this and adjacent sites, detailed survey of ground or site conditions, design development, building regulations and statutory requirements or construction design and tolerances.
All dimensions and levels shown are to be verified on site. Proposed layouts are subjected to amendment as a result of the reinforcement of existing floor, wall, roof structures by structural engineers.

0 5 10
Meters

PLANNING

man & man
planning
Unit 20, Angerstein
Business Park
Horn Lane
London SE10 0RT

PROJECT
111 BOUNDARY ROAD
LONDON
N22 6AR


TITLE:
DRAWING OF PROPOSED

SCALE
1:100@A3


DRAWN BY
RG

DATE
FEBRUARY 2016

DRAWING NO
MM16 - 187 - 04

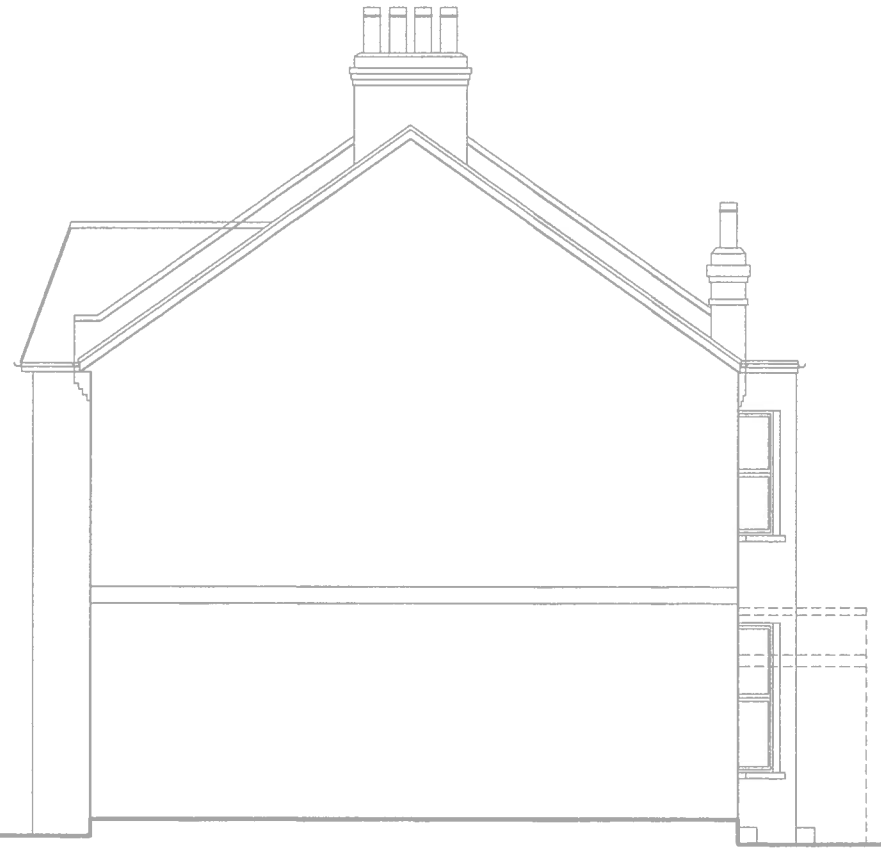

SIDE ELEVATION

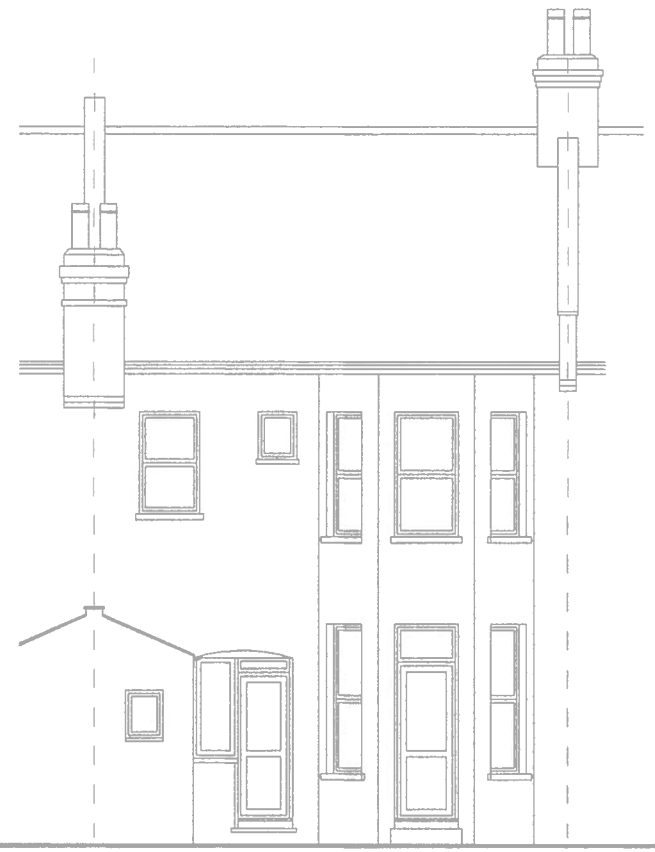

REAR ELEVATION

These drawings have been prepared for the purpose of obtaining planning permission only. Use of these drawings for any other purpose will be subjected to planning conditions, Rights of Covenants, of this and adjacent sites, detailed survey of ground or site conditions, design development, building regulations and statutory requirements or construction design and tolerances.
All dimensions and levels shown are to be verified on site. Proposed layouts are subjected to amendment as a result of the reinforcement of existing floor, wall, roof structures by structural engineers.

0 5 10

Meters

PLANNING

man & man
planning

Unit 20, Angerstein
Business Park
Horn Lane
London SE10 0RT

PROJECT
111 BOUNDARY ROAD
LONDON
N22 6AR


TITLE
DRAWING OF EXISTING

SCALE
1:100@A3

DRAWN BY
RG

DATE
FEBRUARY 2016

DRAWING NO:
MM16 - 187 - 02

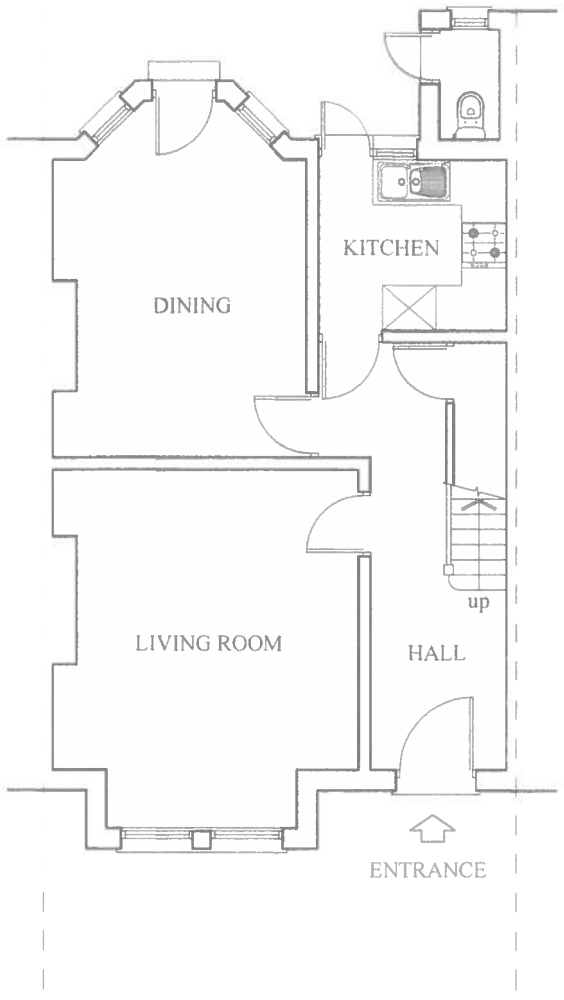

GROUND FLOOR PLAN

These drawings have been prepared for the purpose of obtaining planning permission only. Use of these drawings for any other purpose will be subjectal to planning conditions, Rights of Covenants, of this and adjacent sites, detailed survey of ground or site conditions, design development, building regulations and statutory requirements or construction design and tolerances.
All dimensions and levels shown are to be verified on site. Proposed layouts are subjected to amendment as a result of the reinforcement of existing floor, wall, roof structures by structural engineers.

0 5 10
Meters

PLANNING

man & man
planning
Unit 20, Angerstein
Business Park
Horn Lane
London SE10 0RT

PROJECT
111 BOUNDARY ROAD
LONDON
N22 6AR


TITLE
DRAWING OF EXISTING

SCALE
1:100@A3

DRAWN BY
RG

DATE
FEBRUARY 2016

DRAWING NO.
MM16 - 187 - 01

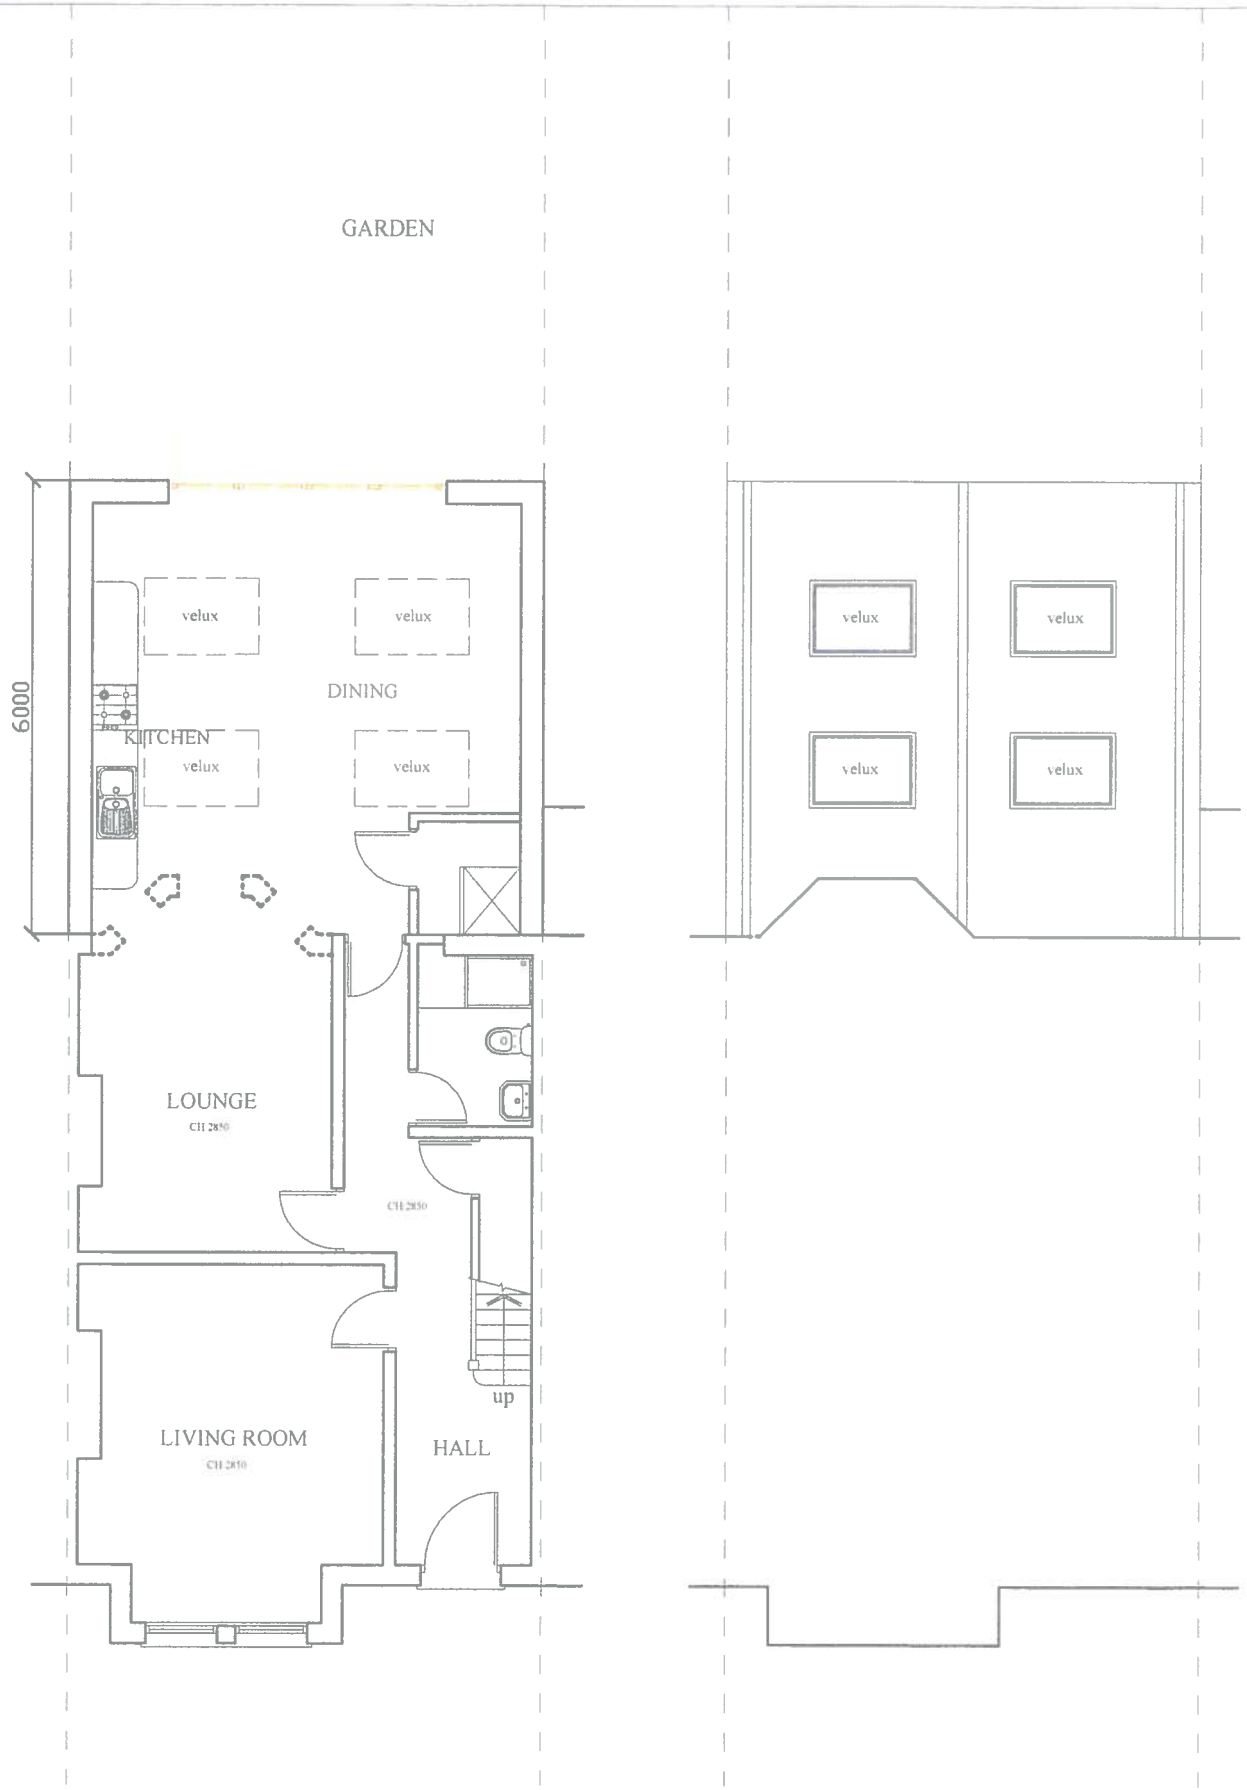

GROUND FLOOR PLAN

ROOF PLAN



BLOCK PLAN AT 1:500

PLANNING

These drawings have been prepared for the purpose of obtaining planning permission only. Use of these drawings for any other purpose will be subjected to planning conditions, Rights of Covenants of this and adjacent sites, detailed survey of ground or site conditions, design development, building regulations and statutory requirements or construction design and tolerances.
All dimensions and levels shown are to be verified on site. Proposed layouts are subjected to amendment as a result of the reinforcement of existing floor, wall, roof structures by structural engineers.

0 5 10
Meters

man & man
planning
Unit 20, Angerstein
Business Park
Horn Lane
London SE10 0RT

PROJECT
111 BOUNDARY ROAD
LONDON
N22 6AR

TITLE
DRAWING OF PROPOSED

SCALE
1:100@A3

DRAWN BY
RG

DATE
FEBRUARY 2016

DRAWING NO.
MM16 - 187 - 03