1:50@A3

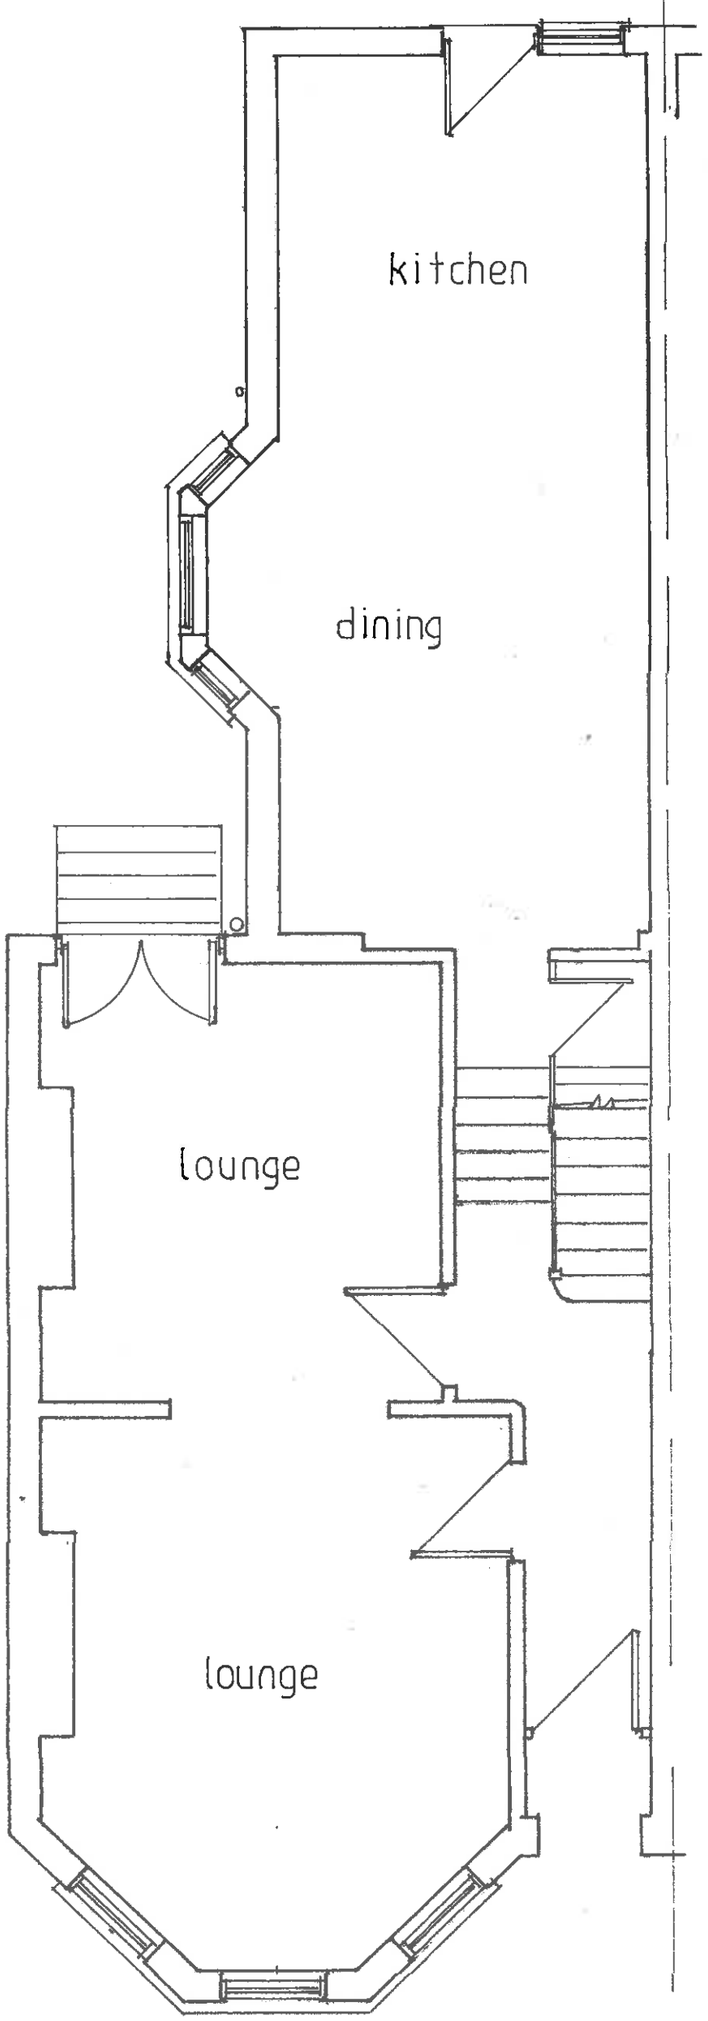

GROUND FLOOR

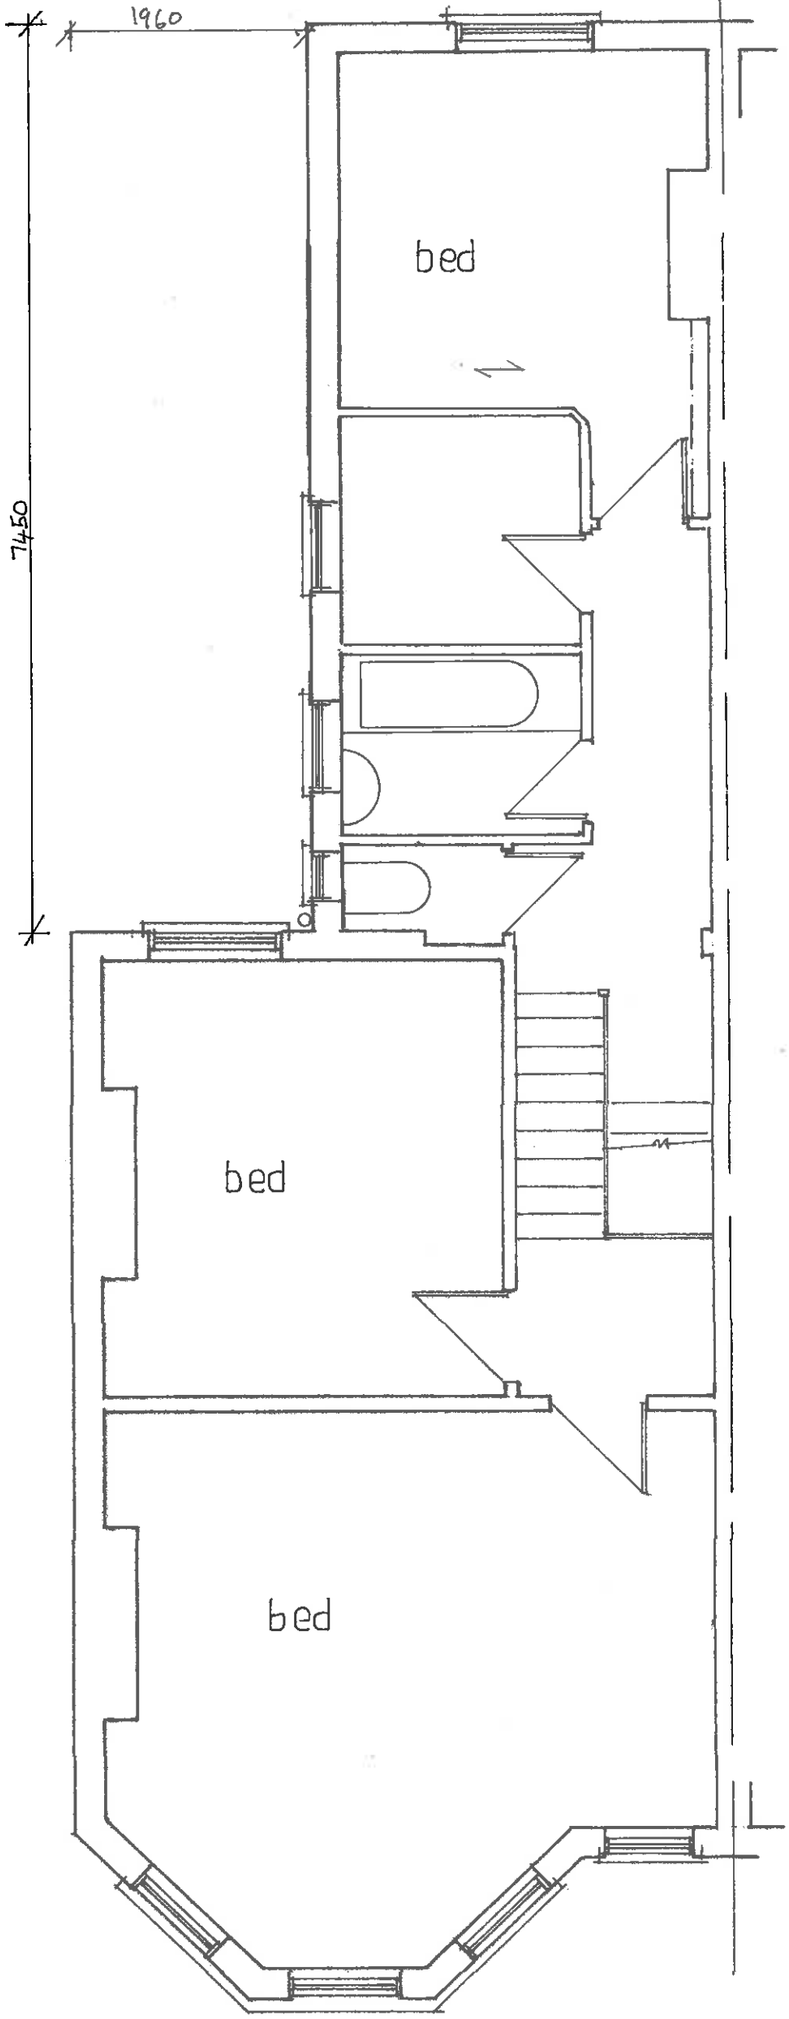

FIRST FLOOR

25 Warham Road N4
Drawing No 25-16-02
Existing Plans
Scale 1:50