1M 2M 3M 4M 5M 6M 7M 8M 9M 10M

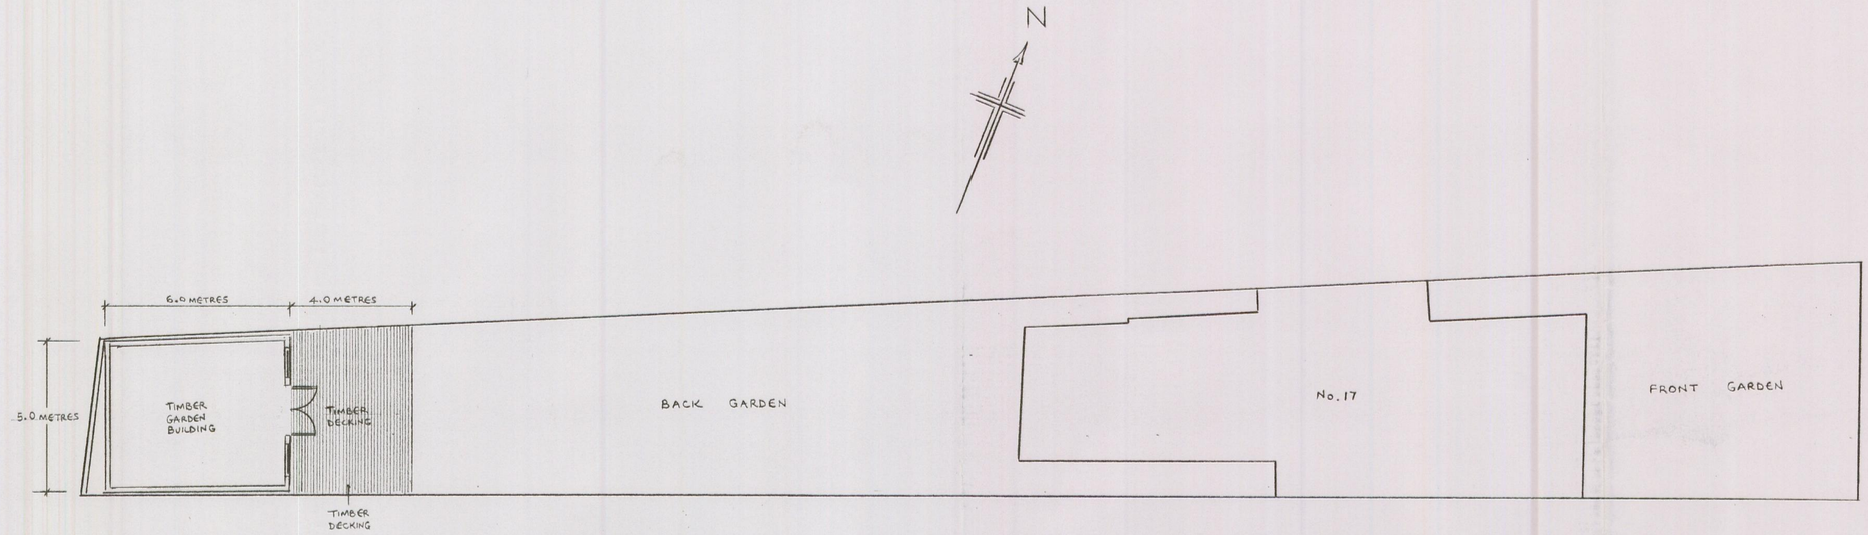

PROPOSED SITE LAYOUT PLAN

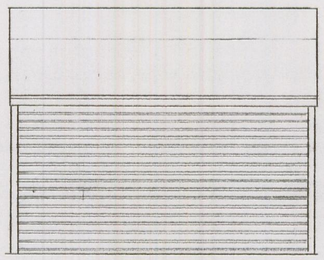

PROPOSED WEST ELEVATION

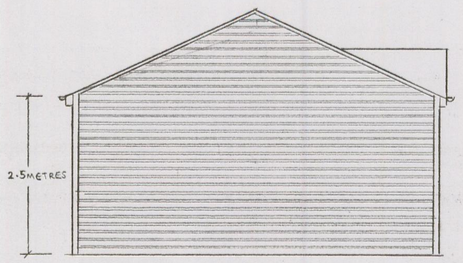

PROPOSED SOUTH ELEVATION

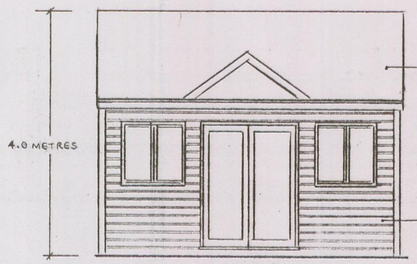

PROPOSED EAST ELEVATION

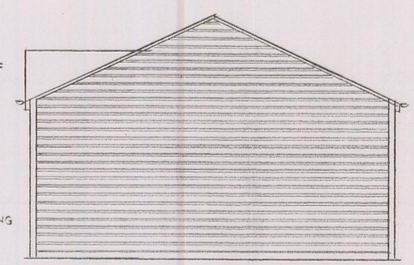

PROPOSED NORTH ELEVATION

1M 2M 3M 4M 5M 6M 7M 8M 9M 10M

17 MAIDSTONE ROAD LONDON N11 2TR	
DRAWN BY C.M^CKENZIE LTD 02083637357	SCALE 1:100 & 1:50
	DATE JANUARY 2016
DRAWING NO CHM/3578/A1	REV