1m 2m 3m 4m 5m 6m 7m 8m 9m 10m

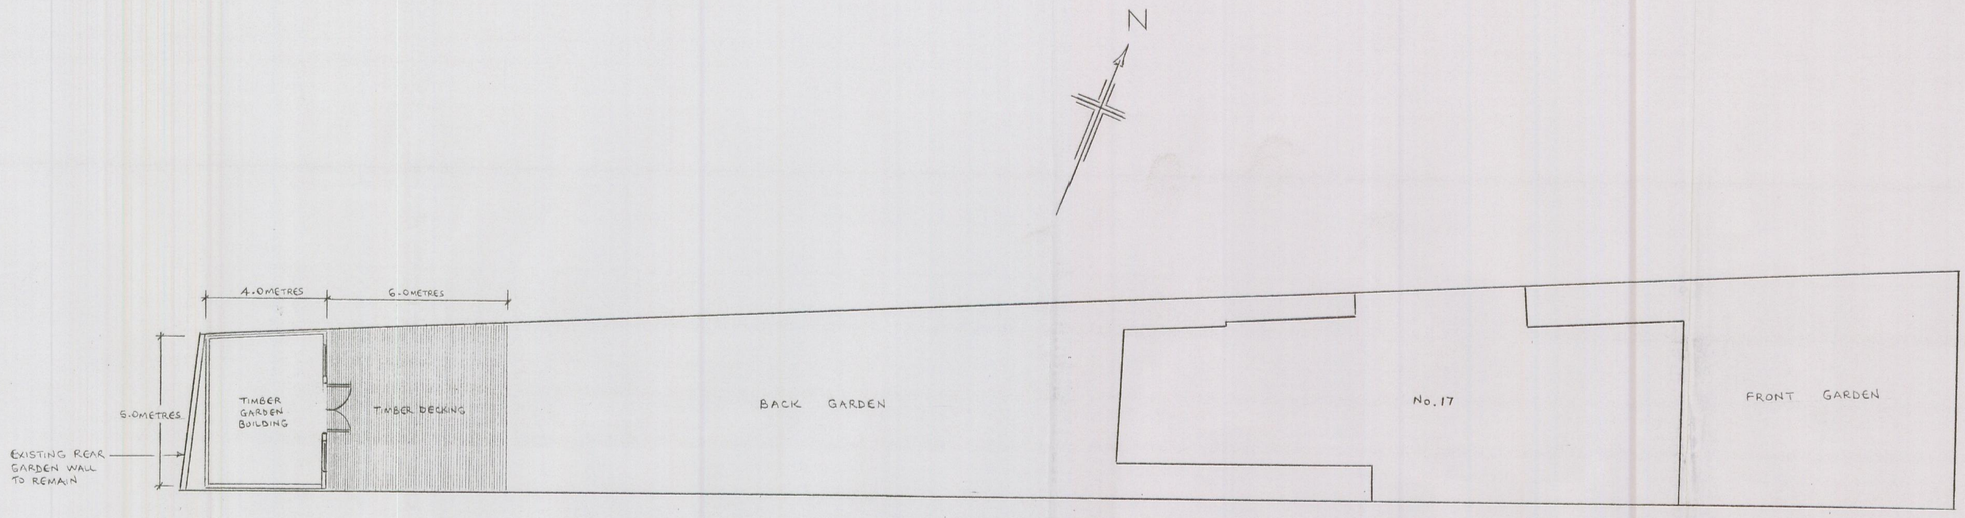

PROPOSED SITE LAYOUT PLAN

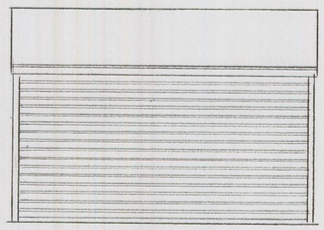

PROPOSED WEST ELEVATION

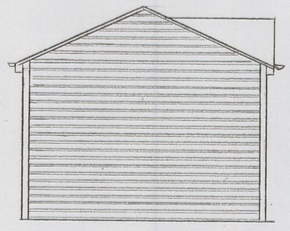

PROPOSED SOUTH ELEVATION

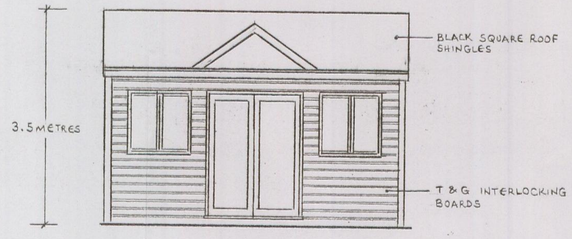

PROPOSED EAST ELEVATION

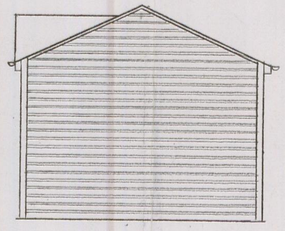

PROPOSED NORTH ELEVATION

1m 2m 3m 4m 5m 6m 7m 8m 9m 10m

17 MAIDSTONE ROAD
LONDON N11 2TR

DRAWN BY
C.MCKENZIE LTD
0208863 7957

SCALE 1:100 & 1:50

DATE JANUARY 2016

DRAWING NO CHM / 3577 / A1

REV