




Lower Ground Floor Plan as Proposed

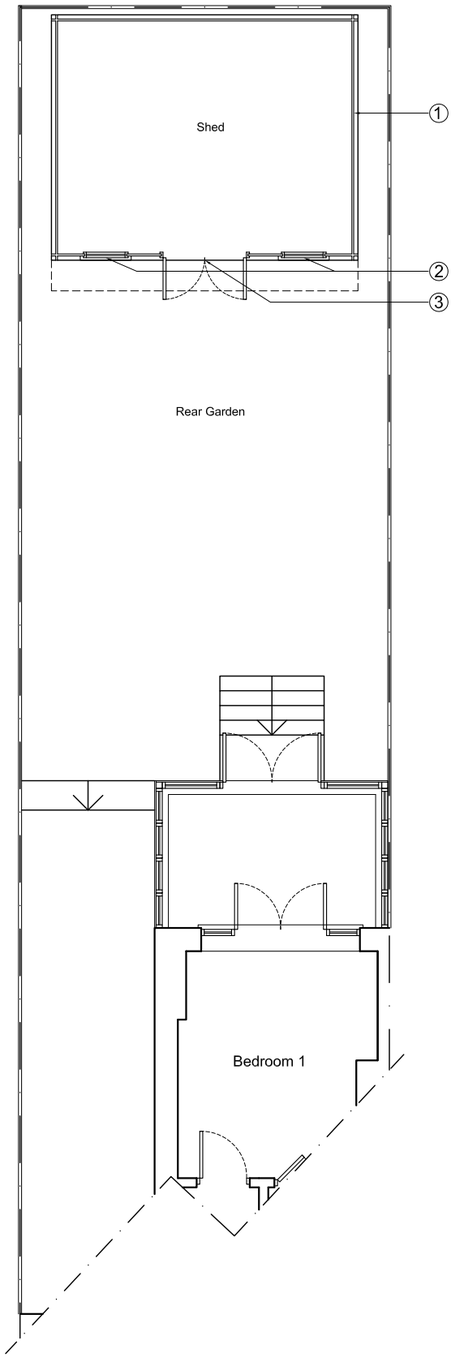


Front Elevation as Proposed

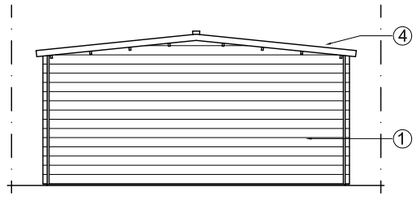

Rear Elevation as Proposed

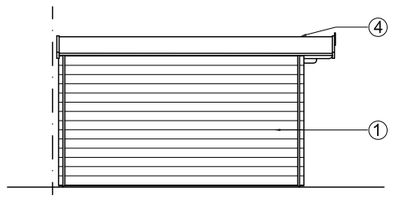

Flank Elevation as Proposed

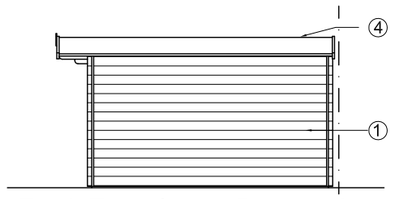


Flank Elevation as Proposed

No scaled dimensions to be taken from this drawings. All dimensions to be site checked.

KEY

1. New timber wall
2. New glazed timber window
3. New glazed timber door
4. New pitched roof

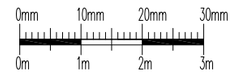

CGA architects
221 East Barnet Road,
Barnet, Herts EN4 8QS
Tel: 020 8449 5100
Fax: 020 8449 5170

©

Client:
Mr A. Spencer

Site:
Flat 1
78 Hillfield Avenue
London N8 7DN

Drawing Title:
Floor Plan and Elevations as Proposed

Scale: 1:100 @ A3

Date: Mar. 2016

Drg. No. 950/13

Rev. #