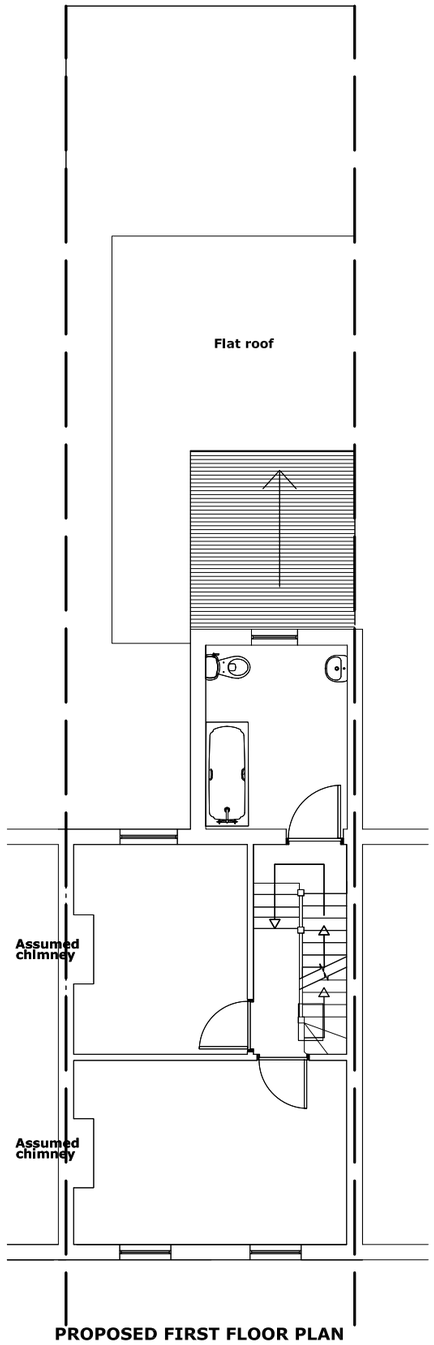

PROPOSED FIRST FLOOR PLAN

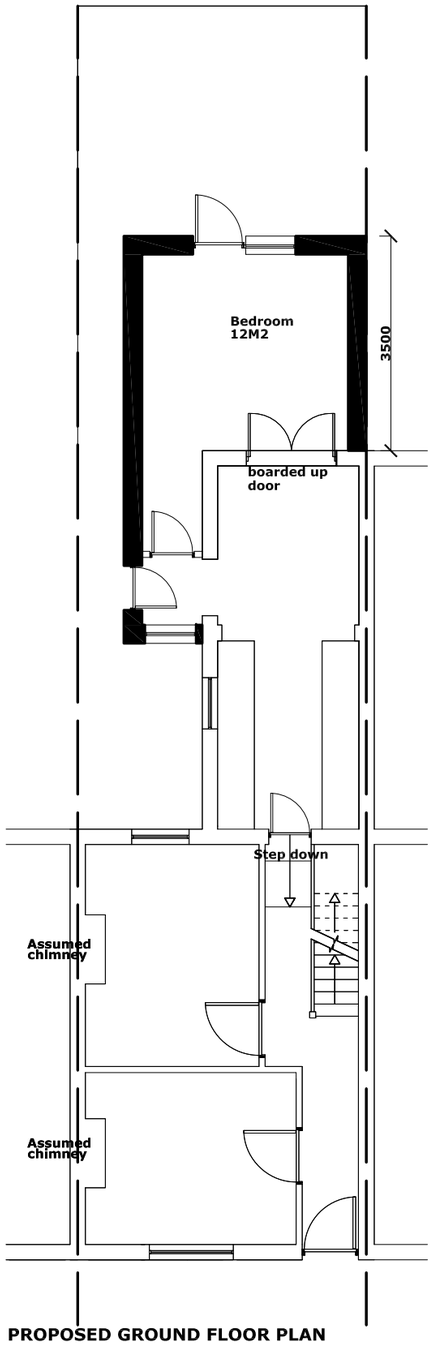

PROPOSED GROUND FLOOR PLAN

New Wall

0m 1m 2m 3m 4m 5m

CLIENT	Mr S Aboajye			
PROJECT	17 Kings Road, London N17 8NP			
DRWG NAME	Proposed floor plans		SCALE 1:100@A3	DATE Feb 2016
DRWG No	513 - 3	REVISION No	DRAWN E.T/HY	CHECKED BY T.O

TERI OKORO CHARTERED ARCHITECTS
ARCHITECTURE * PROJECT MANAGEMENT
1A GATWARD CLOSE, LONDON N21 1AS
TEL 0208 360 8457 FAX 0208 360 7462

© 2012 email: teri@toca-uk.com

toca