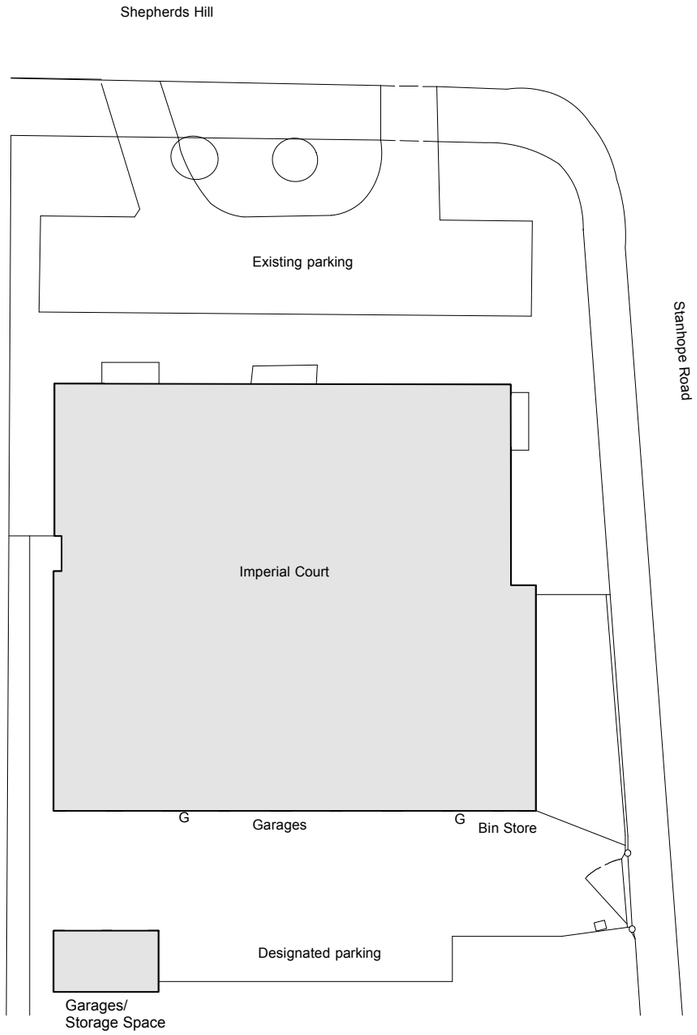

Existing site plan
scale 1:500

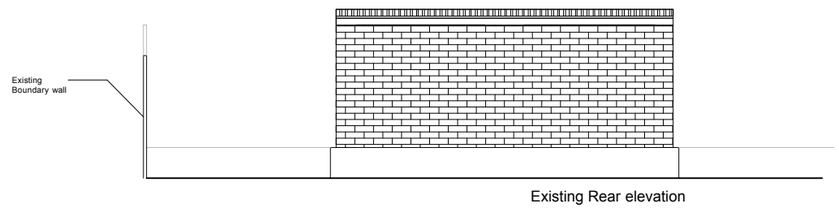

Existing Rear elevation

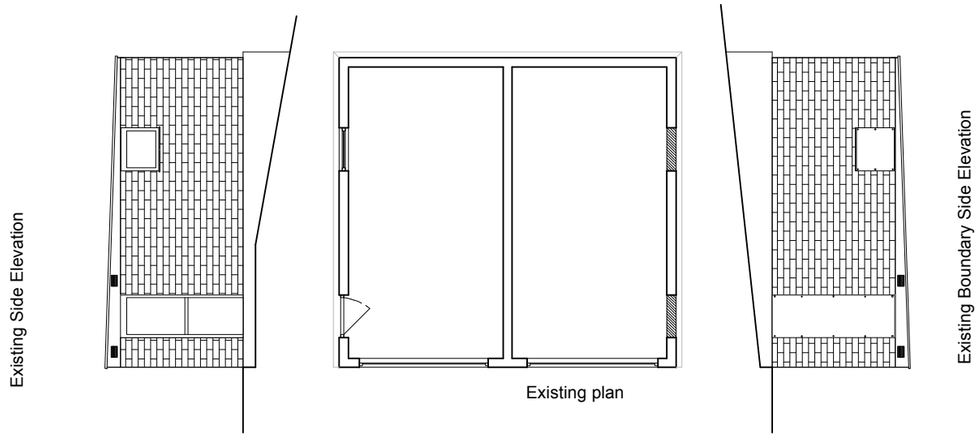

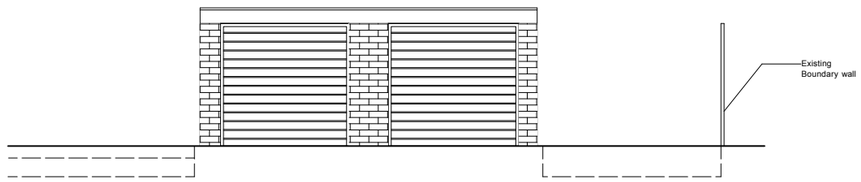

Existing front elevation

1:100

Flat 12, Imperial Court
36 Shepherds Hill
London N6 5WA

Existing Drawings Garages/Storage Space
Drawing Number 01_03

Rev	D
Date	22.02.16
Scale	1:500/1:100

Room 102 ltd
www.room102.com
info@room102.com
t 020 8342 8673

please note:
all measurements to be checked on site

0 1m 2m 3m