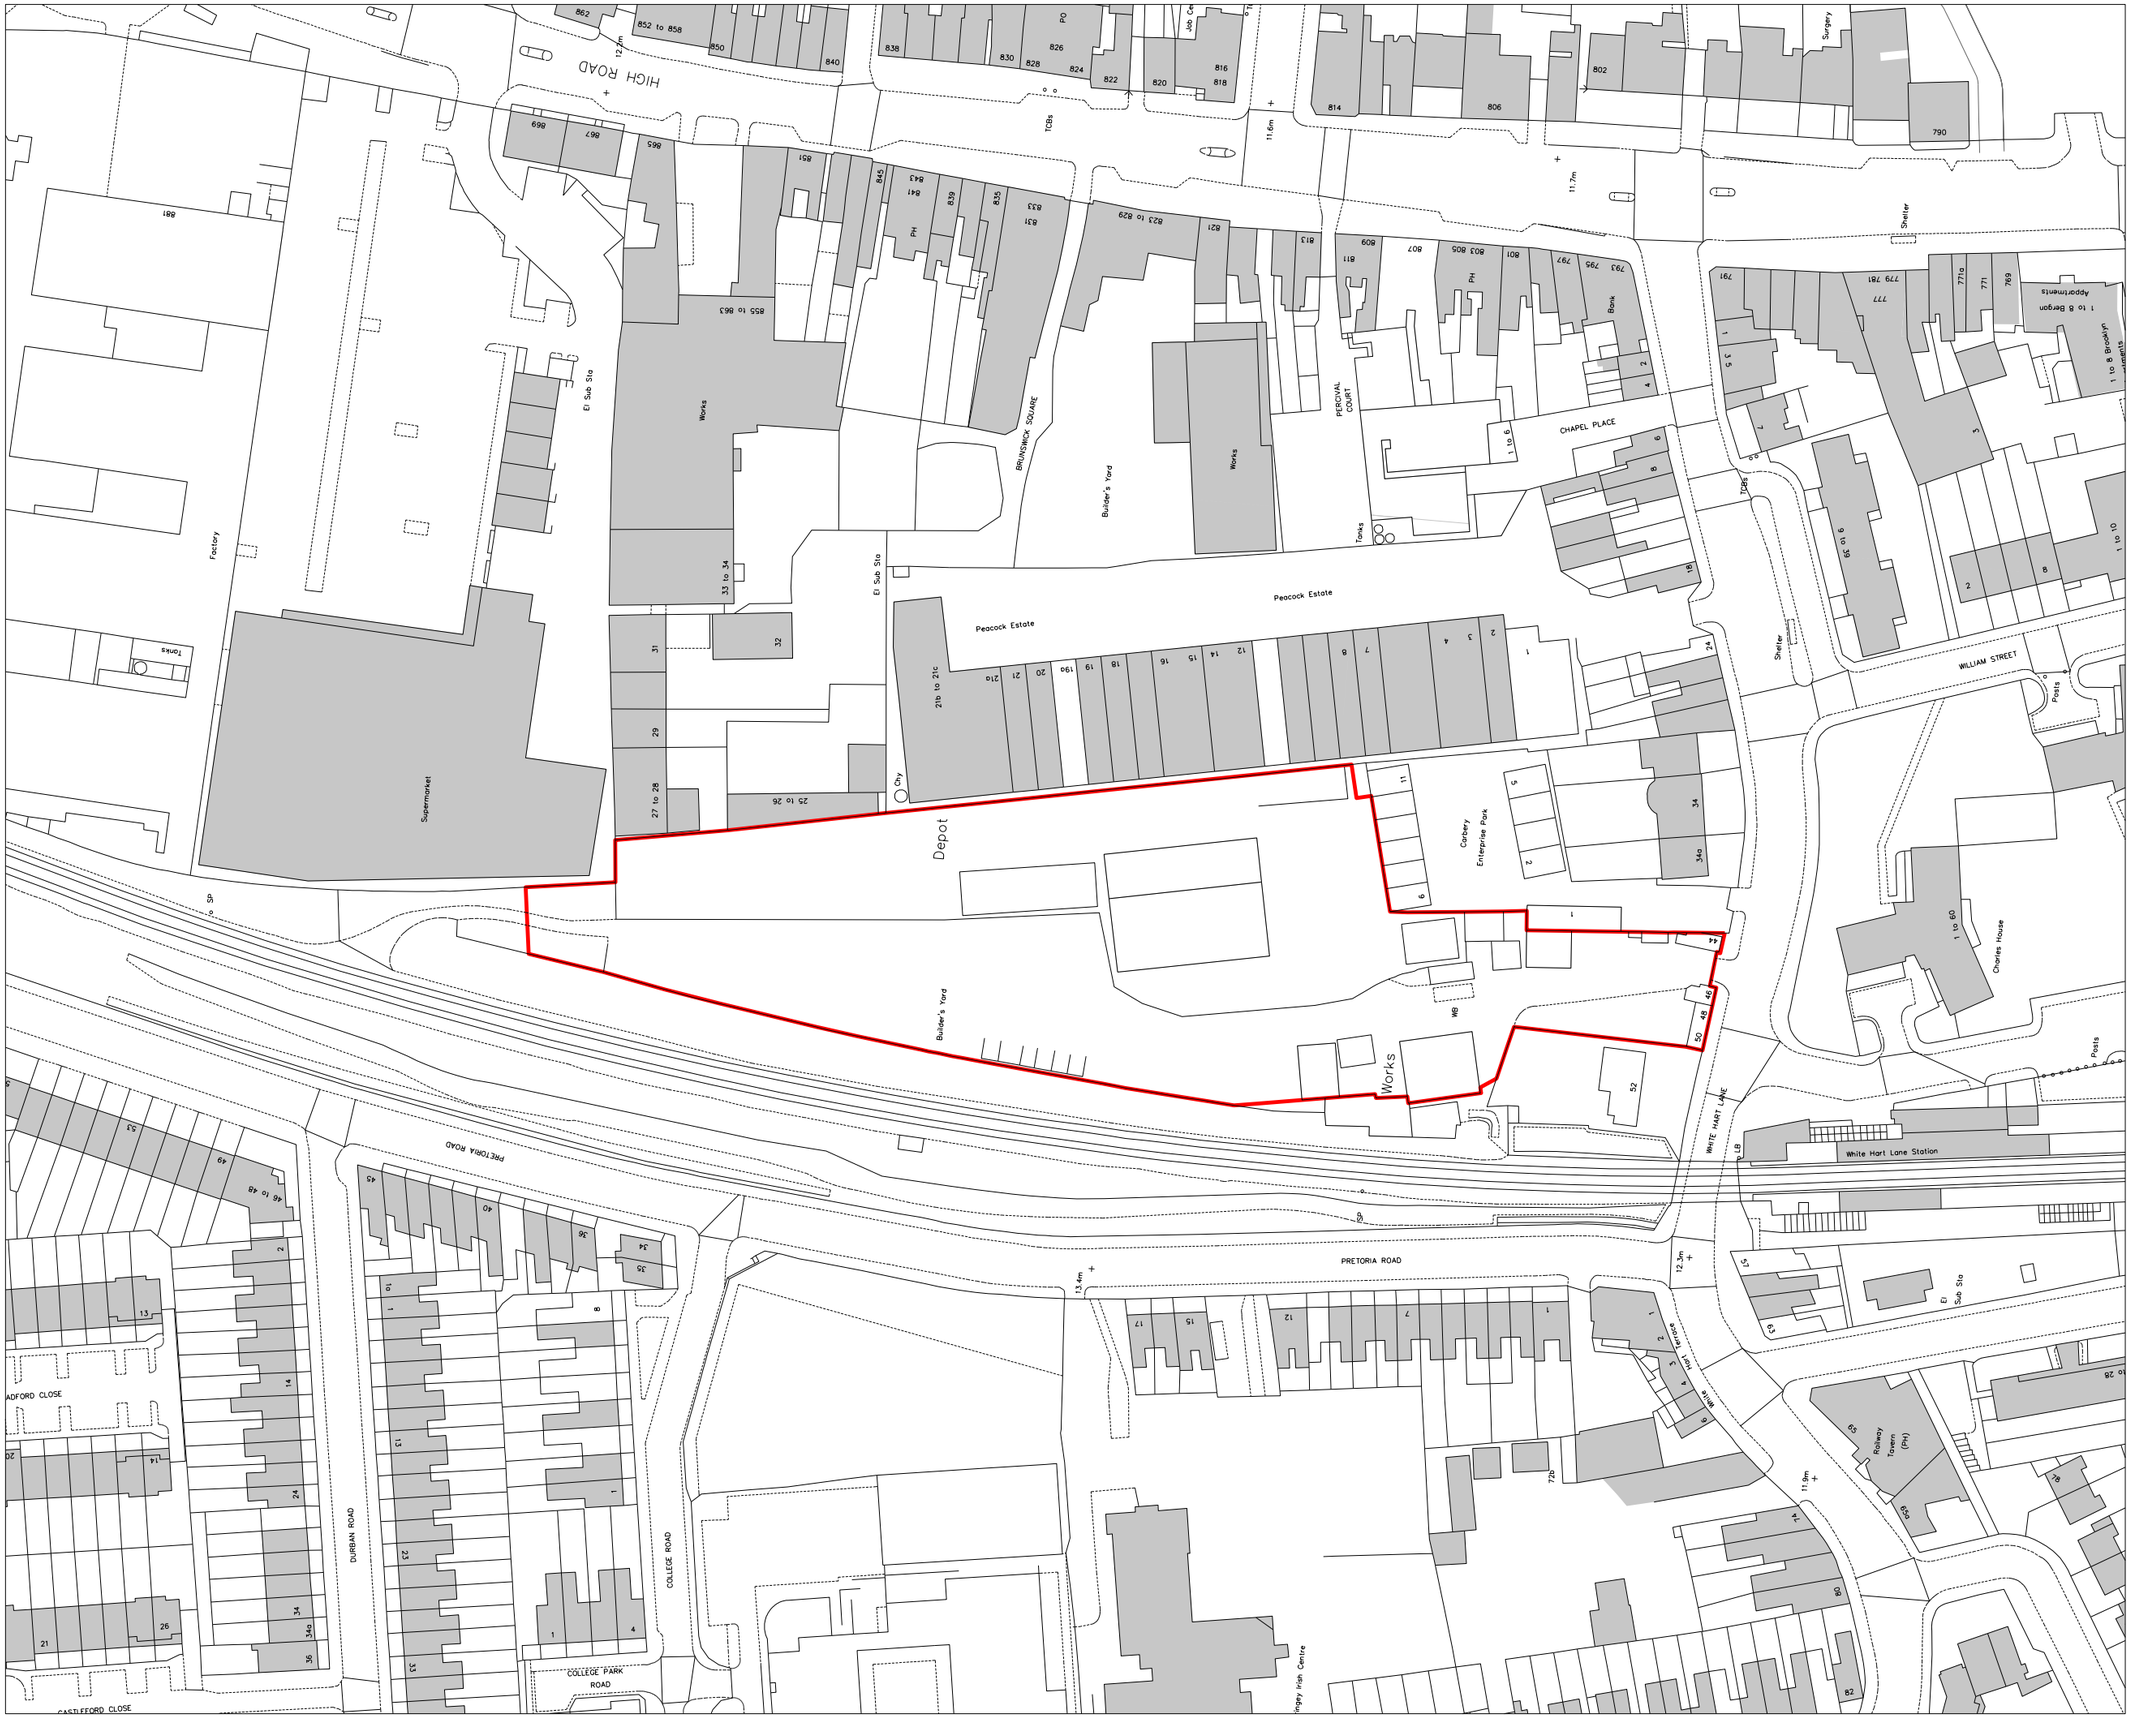

REVISIONS

No.	DATE	DESCRIPTION
00	18/09/15	PLANNING ISSUE

GENERAL KEY

PLANNING APPLICATION BOUNDARY
Site Area : 10271m²

© COPYRIGHT. ALL RIGHTS RESERVED.
THIS WORK IS COPYRIGHT AND CANNOT BE REPRODUCED OR COPIED IN ANY FORM OR BY ANY OTHER MEANS (GRAPHIC, ELECTRONIC OR MECHANICAL INCLUDING PHOTOCOPYING) WITHOUT THE WRITTEN PERMISSION OF DESIGN TEAM ANY LICENSE, EXPRESS OR IMPLIED, TO USE THIS DOCUMENT FOR ANY PURPOSE WHATSOEVER IS RESTRICTED TO THE TERMS OF THE AGREEMENT OR IMPLIED AGREEMENT BETWEEN DESIGN TEAM AND THE INSTRUCTING PARTY.

USE FIGURED DIMENSIONS ONLY. CHECK ALL DIMENSIONS ON SITE BEFORE FABRICATION OR SETTING OUT.

ARCHITECT

POPULOUS™

14 BLADES COURT | DEODAR ROAD | LONDON | SW15 2NU | UNITED KINGDOM
TELEPHONE +44 (0)20 8874 7666 FACSIMILE +44 (0)20 8874 7470
ALL PRODUCTION & INTELLECTUAL PROPERTY RIGHTS RESERVED © POPULOUS 2009

PROJECT NAME
NORTHUMBERLAND DEVELOPMENT PROJECT

DRAWING TITLE
44 WHITE HART LANE
APPLICATION SITE BOUNDARY

STATUS	PROJECT No.
PLANNING	DP3572

DATE	SCALE	SIZE
INFORMATION	1:1250	A3

DRAWN	CHECKED	APPROVED
TM	TJ	TJ

AGENT	JOB No.	PHASE	TYPE	DRAWING	REV
POP-	DP3572-	PLN -	GA -	0961	00