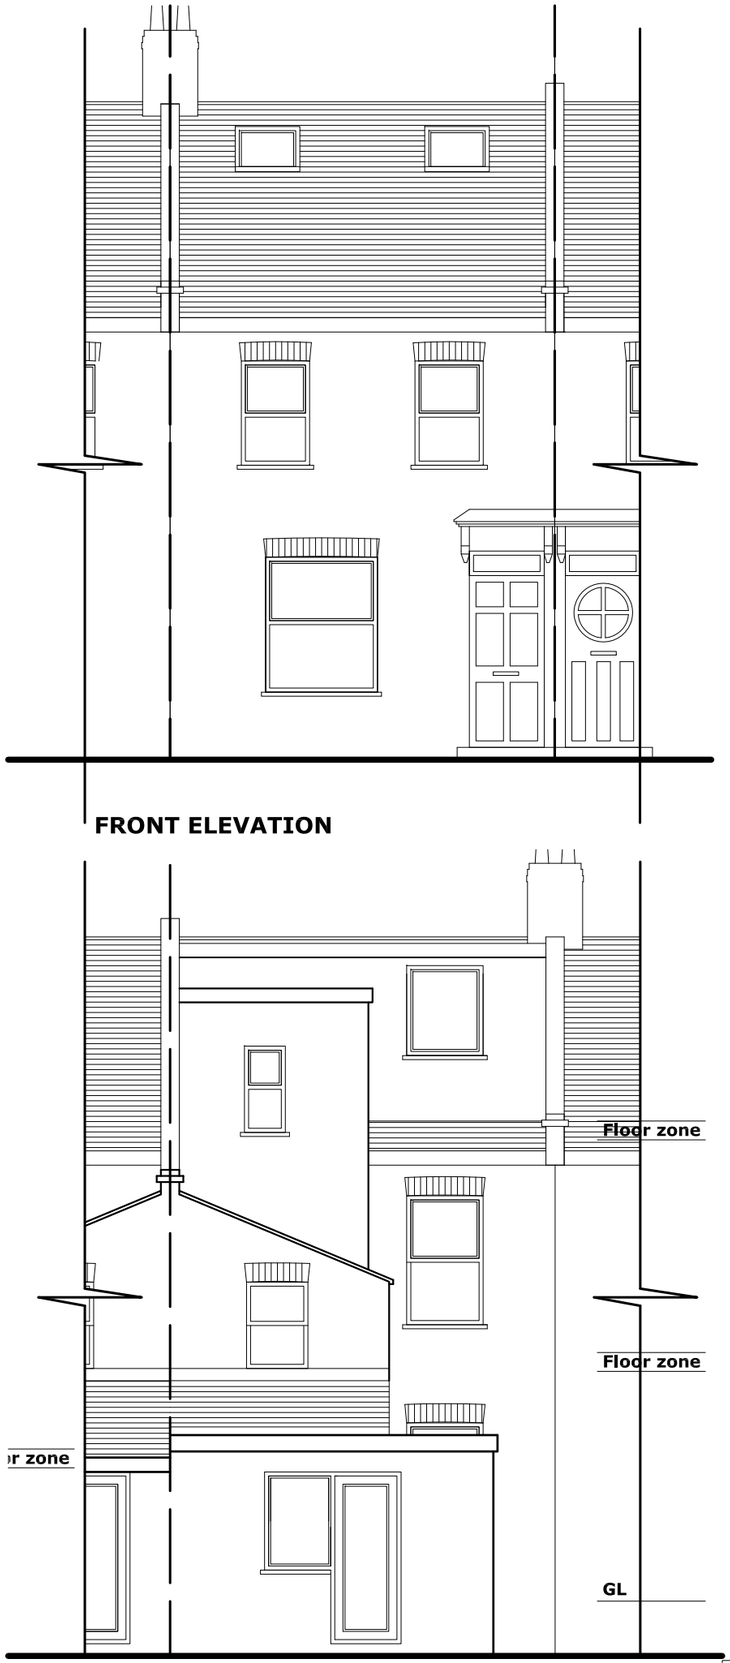

FRONT ELEVATION

REAR ELEVATION



LEFT ELEVATION

0m 1m 2m 3m 4m 5m

CLIENT	Mr S Aboajye		
PROJECT	17 Kings Road, London N17 8NP		
DRWG NAME	Proposed Elevation	SCALE 1:75@A3	DATE Feb 2016
DRWG No 513 - 5	REVISION No	DRAWN E.T/ HY	CHECKED BY T.O

TERI OKORO CHARTERED ARCHITECTS
ARCHITECTURE * PROJECT MANAGEMENT
1A GATWARD CLOSE, LONDON N21 1AS
TEL 0208 360 8457 FAX 0208 360 7462

© 2012 email: teri@toca-uk.com

toca