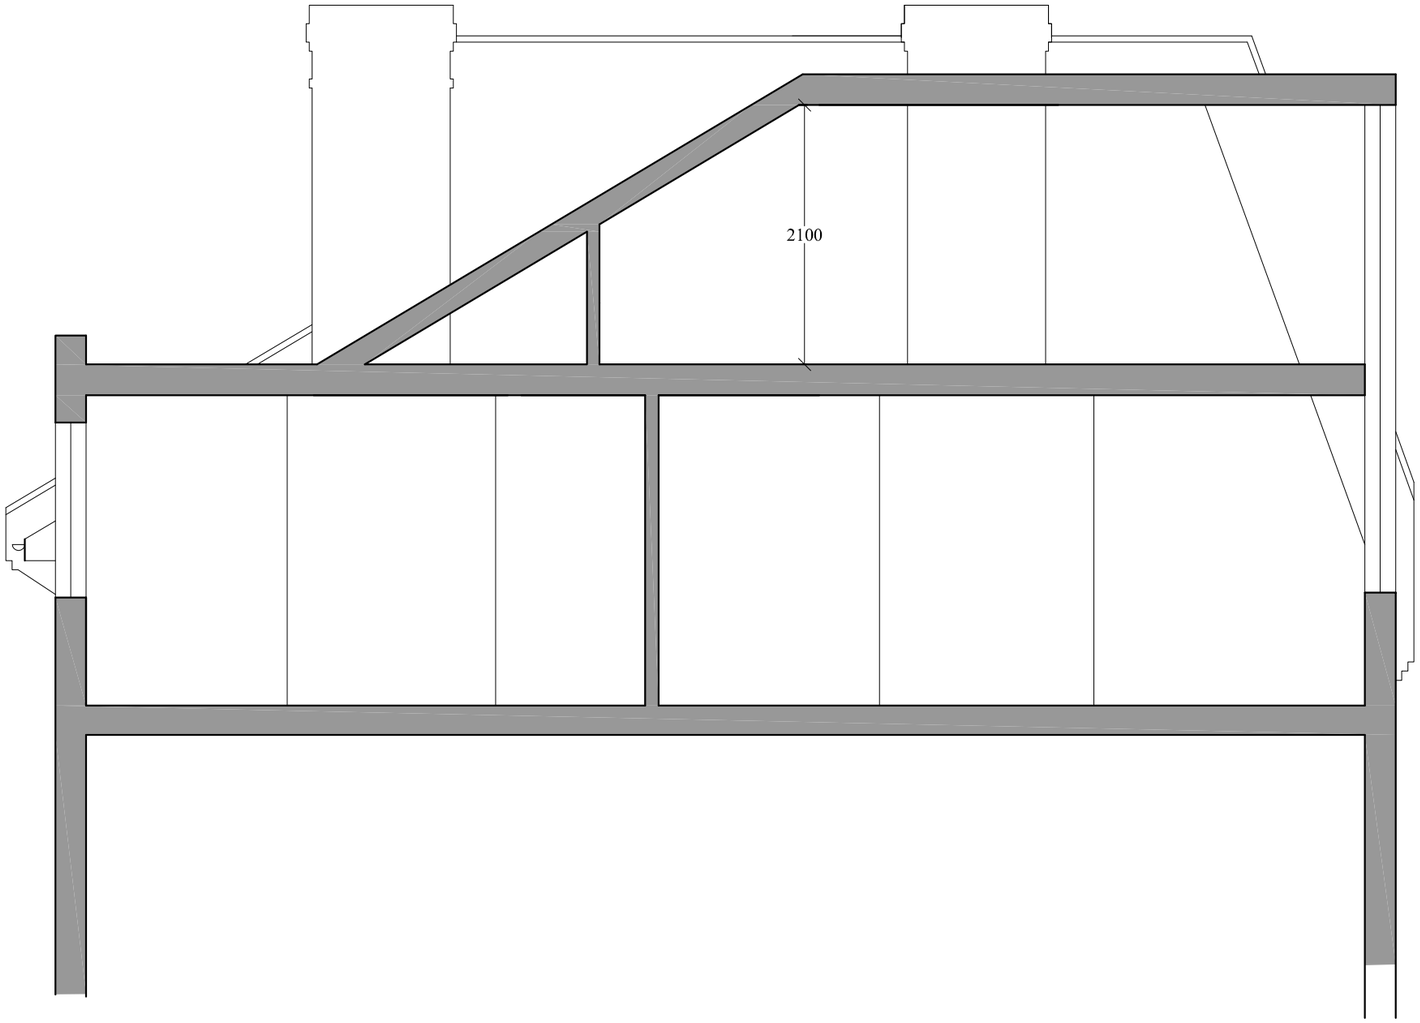


SCALE: 0 1 5M

Do not scale off this drawing.
Figured dimensions only to be used.

WATKINSON+COSGRAVE
CHARTERED BUILDING SURVEYORS
CONSULTANT STRUCTURAL ENGINEERS

LINTON HOUSE
39-51 HIGHGATE ROAD
LONDON NW5 1RT

Tel: 020 7485 6016 Fax: 020 7284 4058
Email: info@watcos.co.uk

Site Address:

4B WINCHESTER PLACE
LONDON N6 5HJ

Drawing Title:

SECTION B-B
AS PROPOSED

Date:

MARCH 2016

Scale:	Drawn By:
1:50 @ A3	NS

Drawing No:	Revision No:
4709/9	