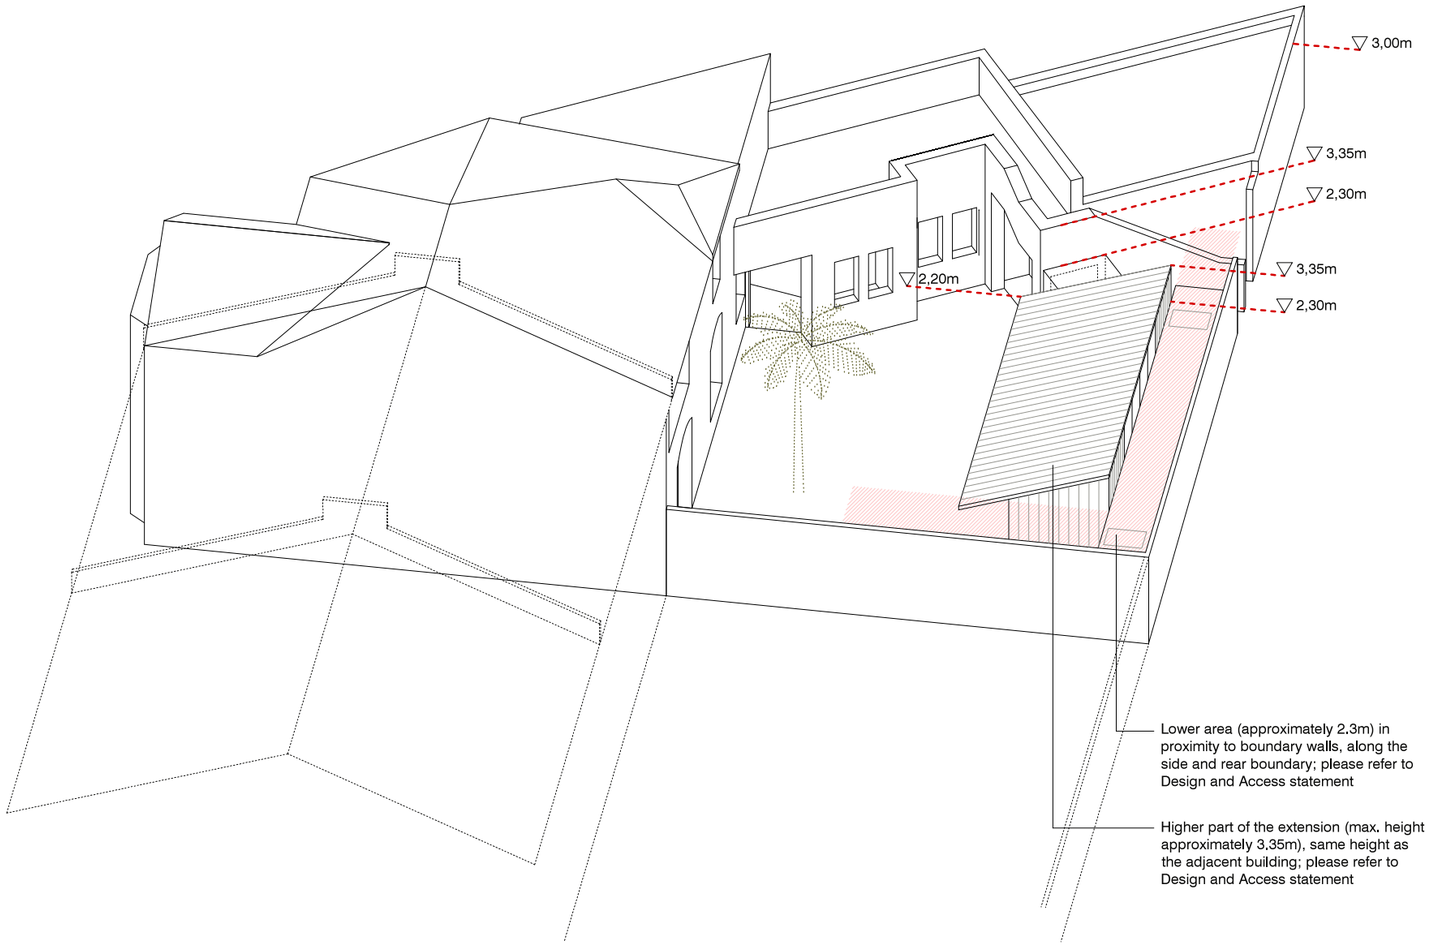

Axonometric projection
View from south east

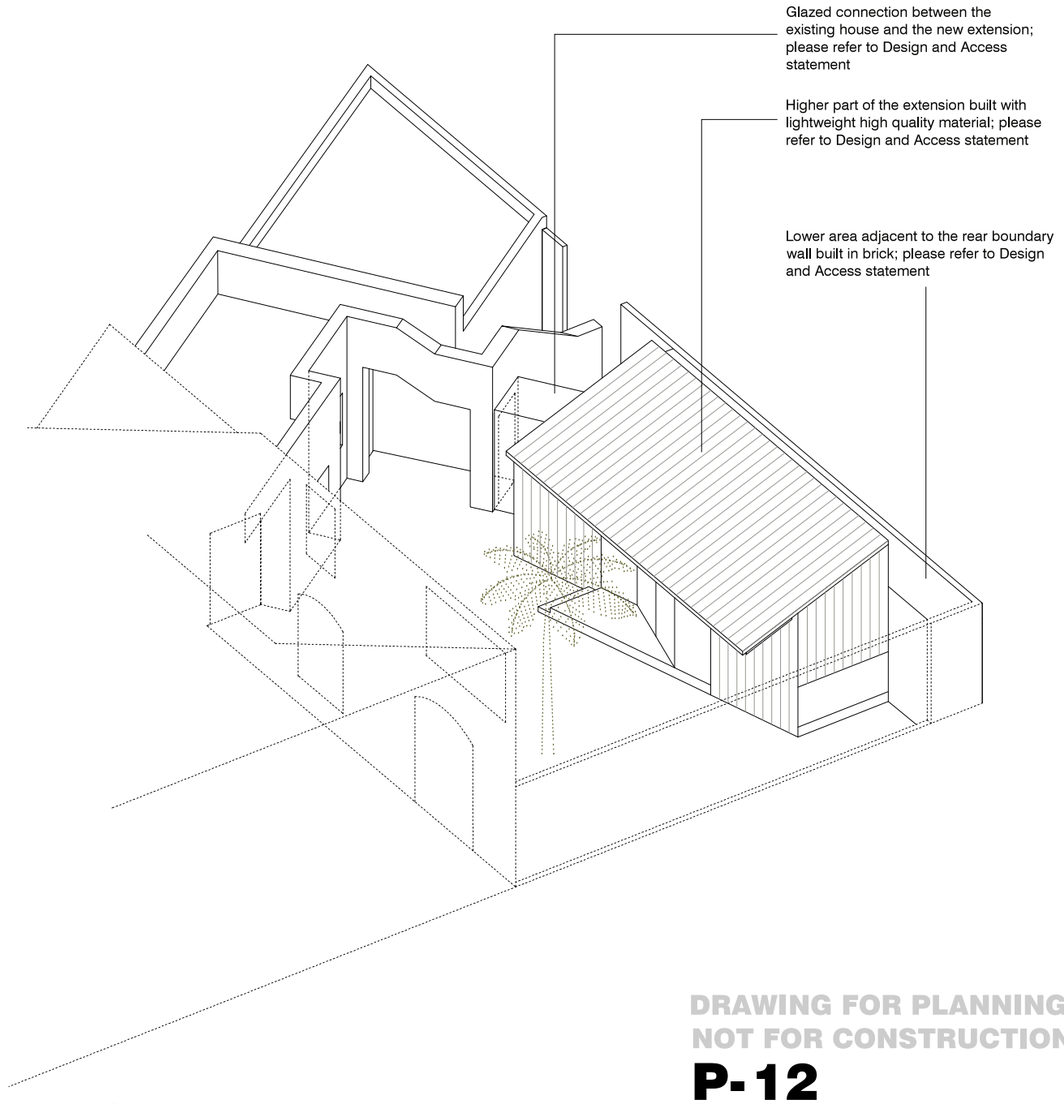

Axonometric projection
View from south west

DRAWING FOR PLANNING
NOT FOR CONSTRUCTION

P-12

Proposed axonometric projections

12 Berkeley Road-London N8 8RY
Clients Mr. & Ms. Waite
Bajet Giramé Architects
30D Rowley Way
London NW8 0SQ

15/05/2016
BG004