

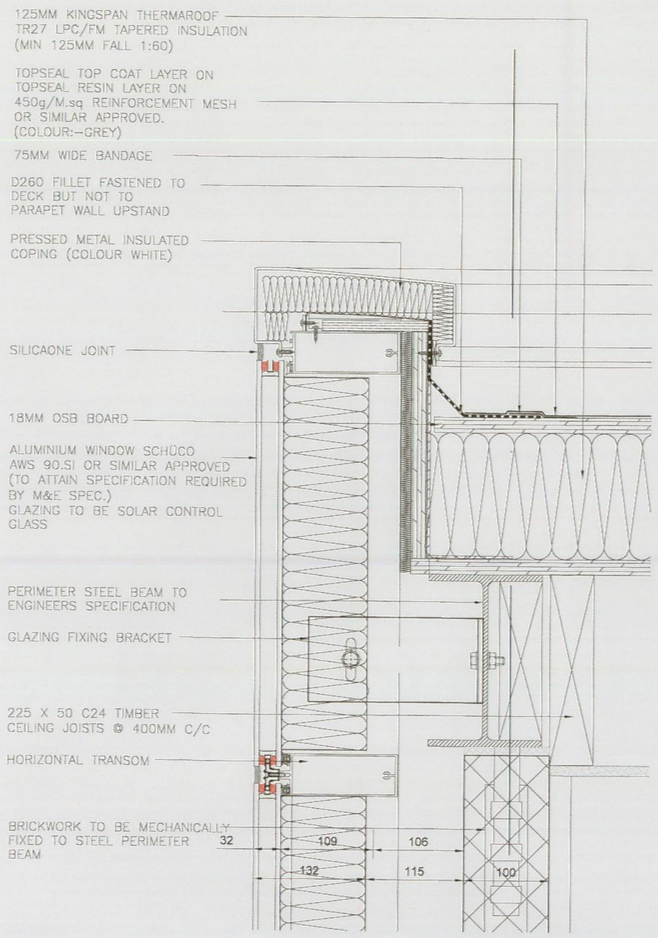


DETAIL 1
SCALE 1:5

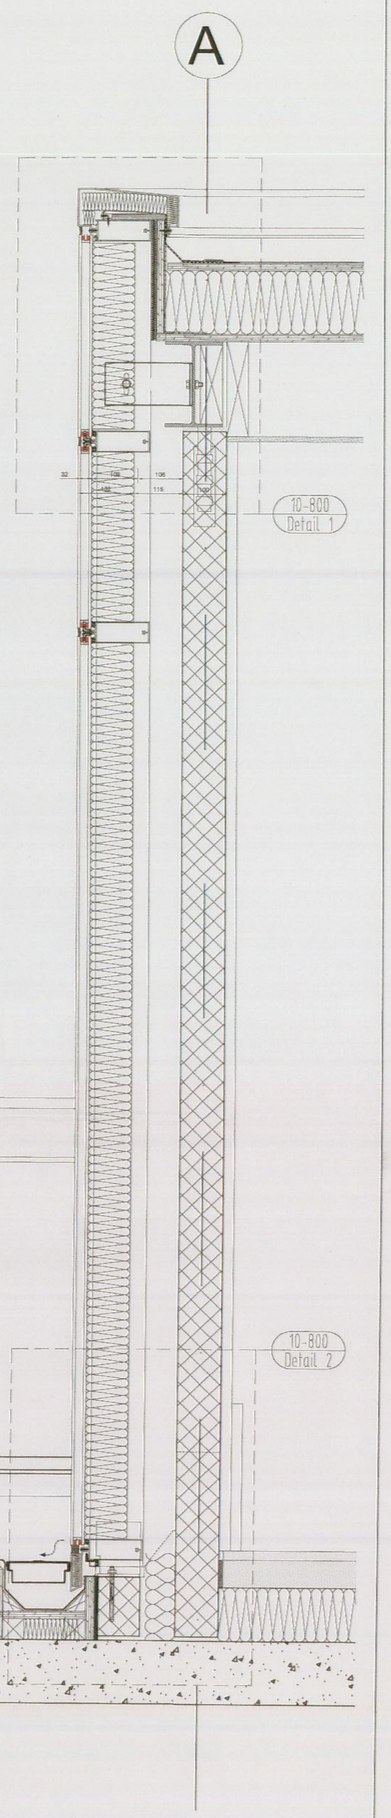

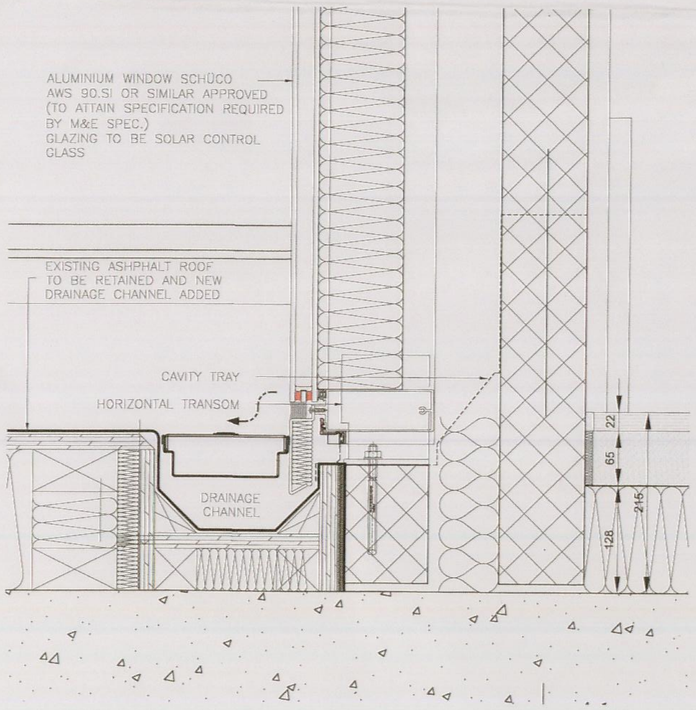

DETAIL 2
SCALE 1:5

PART SECTION A-A
SCALE 1:10

Section Details - Terrace Junction

Issue	Planning Discharge
ad design concepts	planning - architecture - interiors
Project	150 Fortis Green
Drawing Title:	Proposed Detail Sections A-A - Terrace Junctions
Drawing Number:	150-800
Revision:	
Date:	February 2016
Scale:	1:50@A2; 1:100@A4

AD Design Concepts Ltd - 25 Grampian Gardens, London NW2 1JH - www.addconcepts.co.uk - tel. 02082090343 - fax. 02084551424 - e-mail: info@addconcepts.co.uk