Shepherds Hill

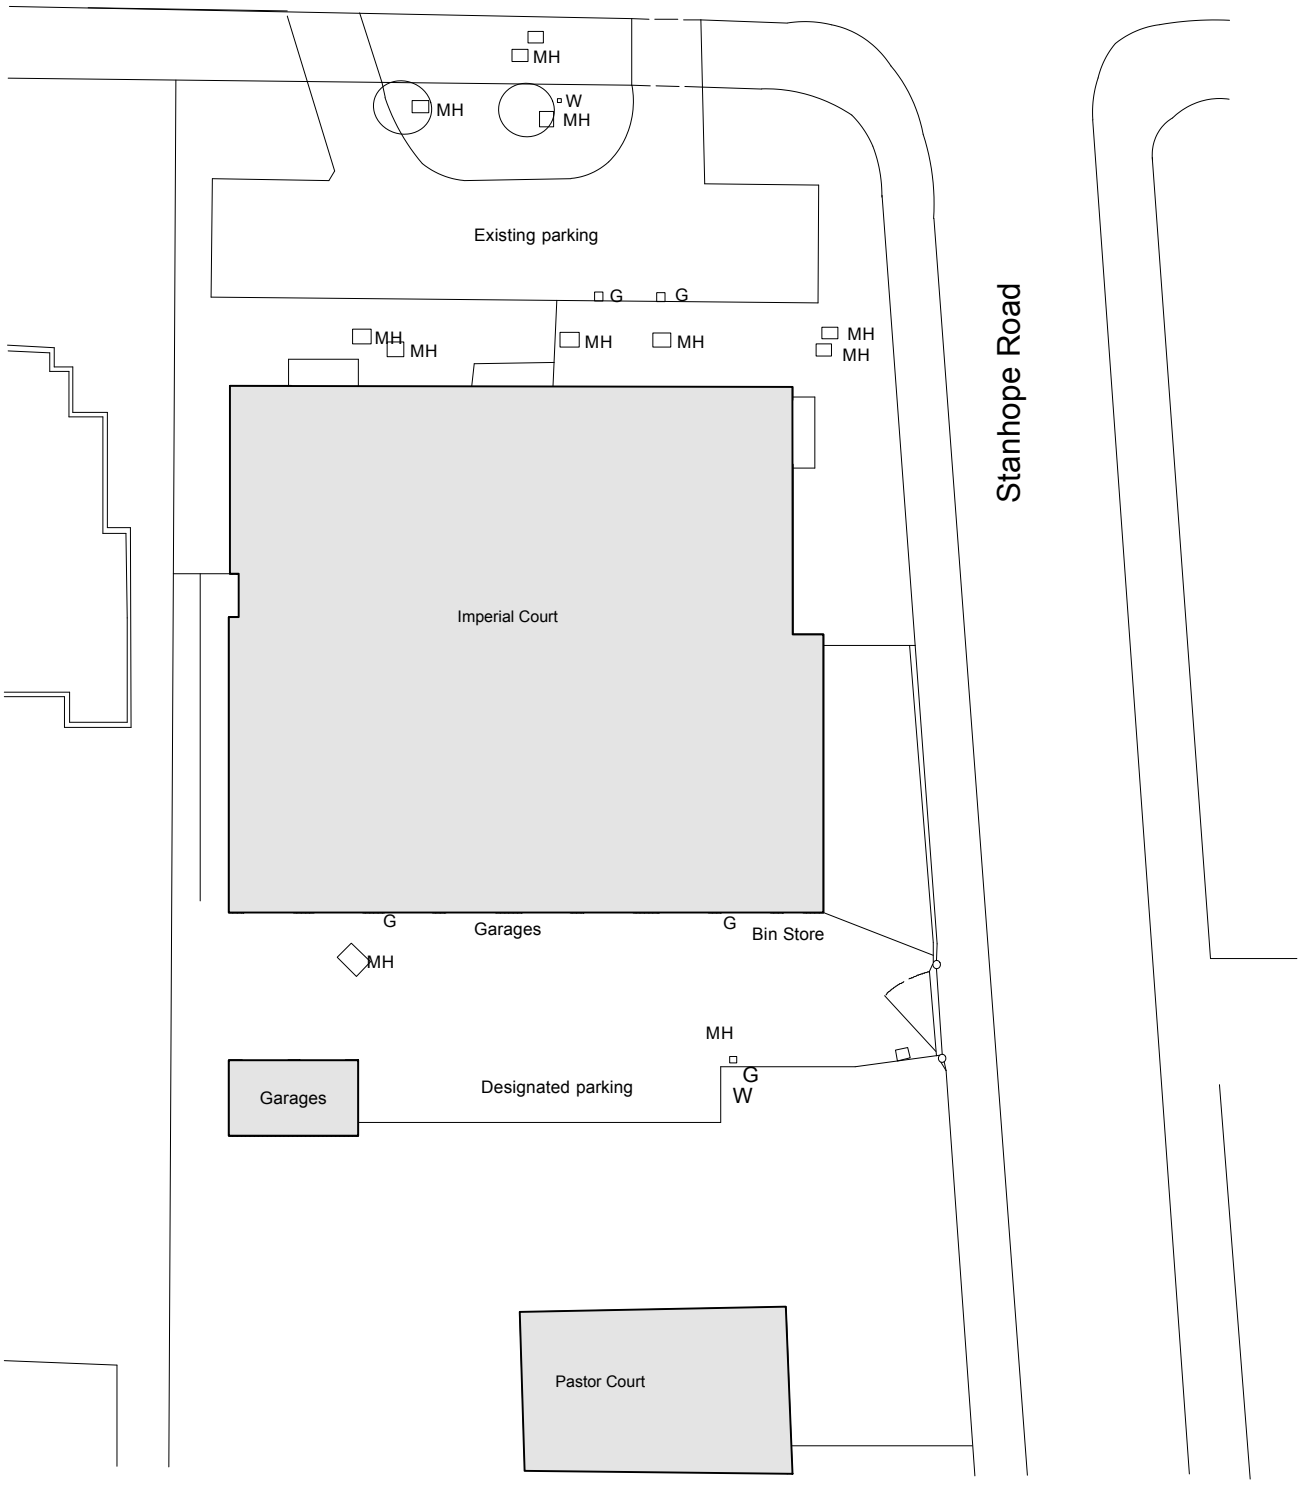

Existing Site Plan
Flat 12, Imperial Court
36 Shepherds Hill
London N6 5WA

Drawing Number 01_01
Rev C
Date 22.02.16
Scale 1:500

Room 102 ltd
www.room102.com
info@room102.com
t 020 8342 8673

please note:
all measurements to be checked on site

N