

Flat 12, Imperial Court
36 Shepherds Hill
London N6 5WA

Existing Site Plan
Drawing Number 01_07

Rev J
Date 18.05.16
Scale 1:1000

Room 102 ltd
www.room102.com
info@room102.com
t 020 8342 8673

please note:
all measurements to be checked on site

0 1m 2m 3m

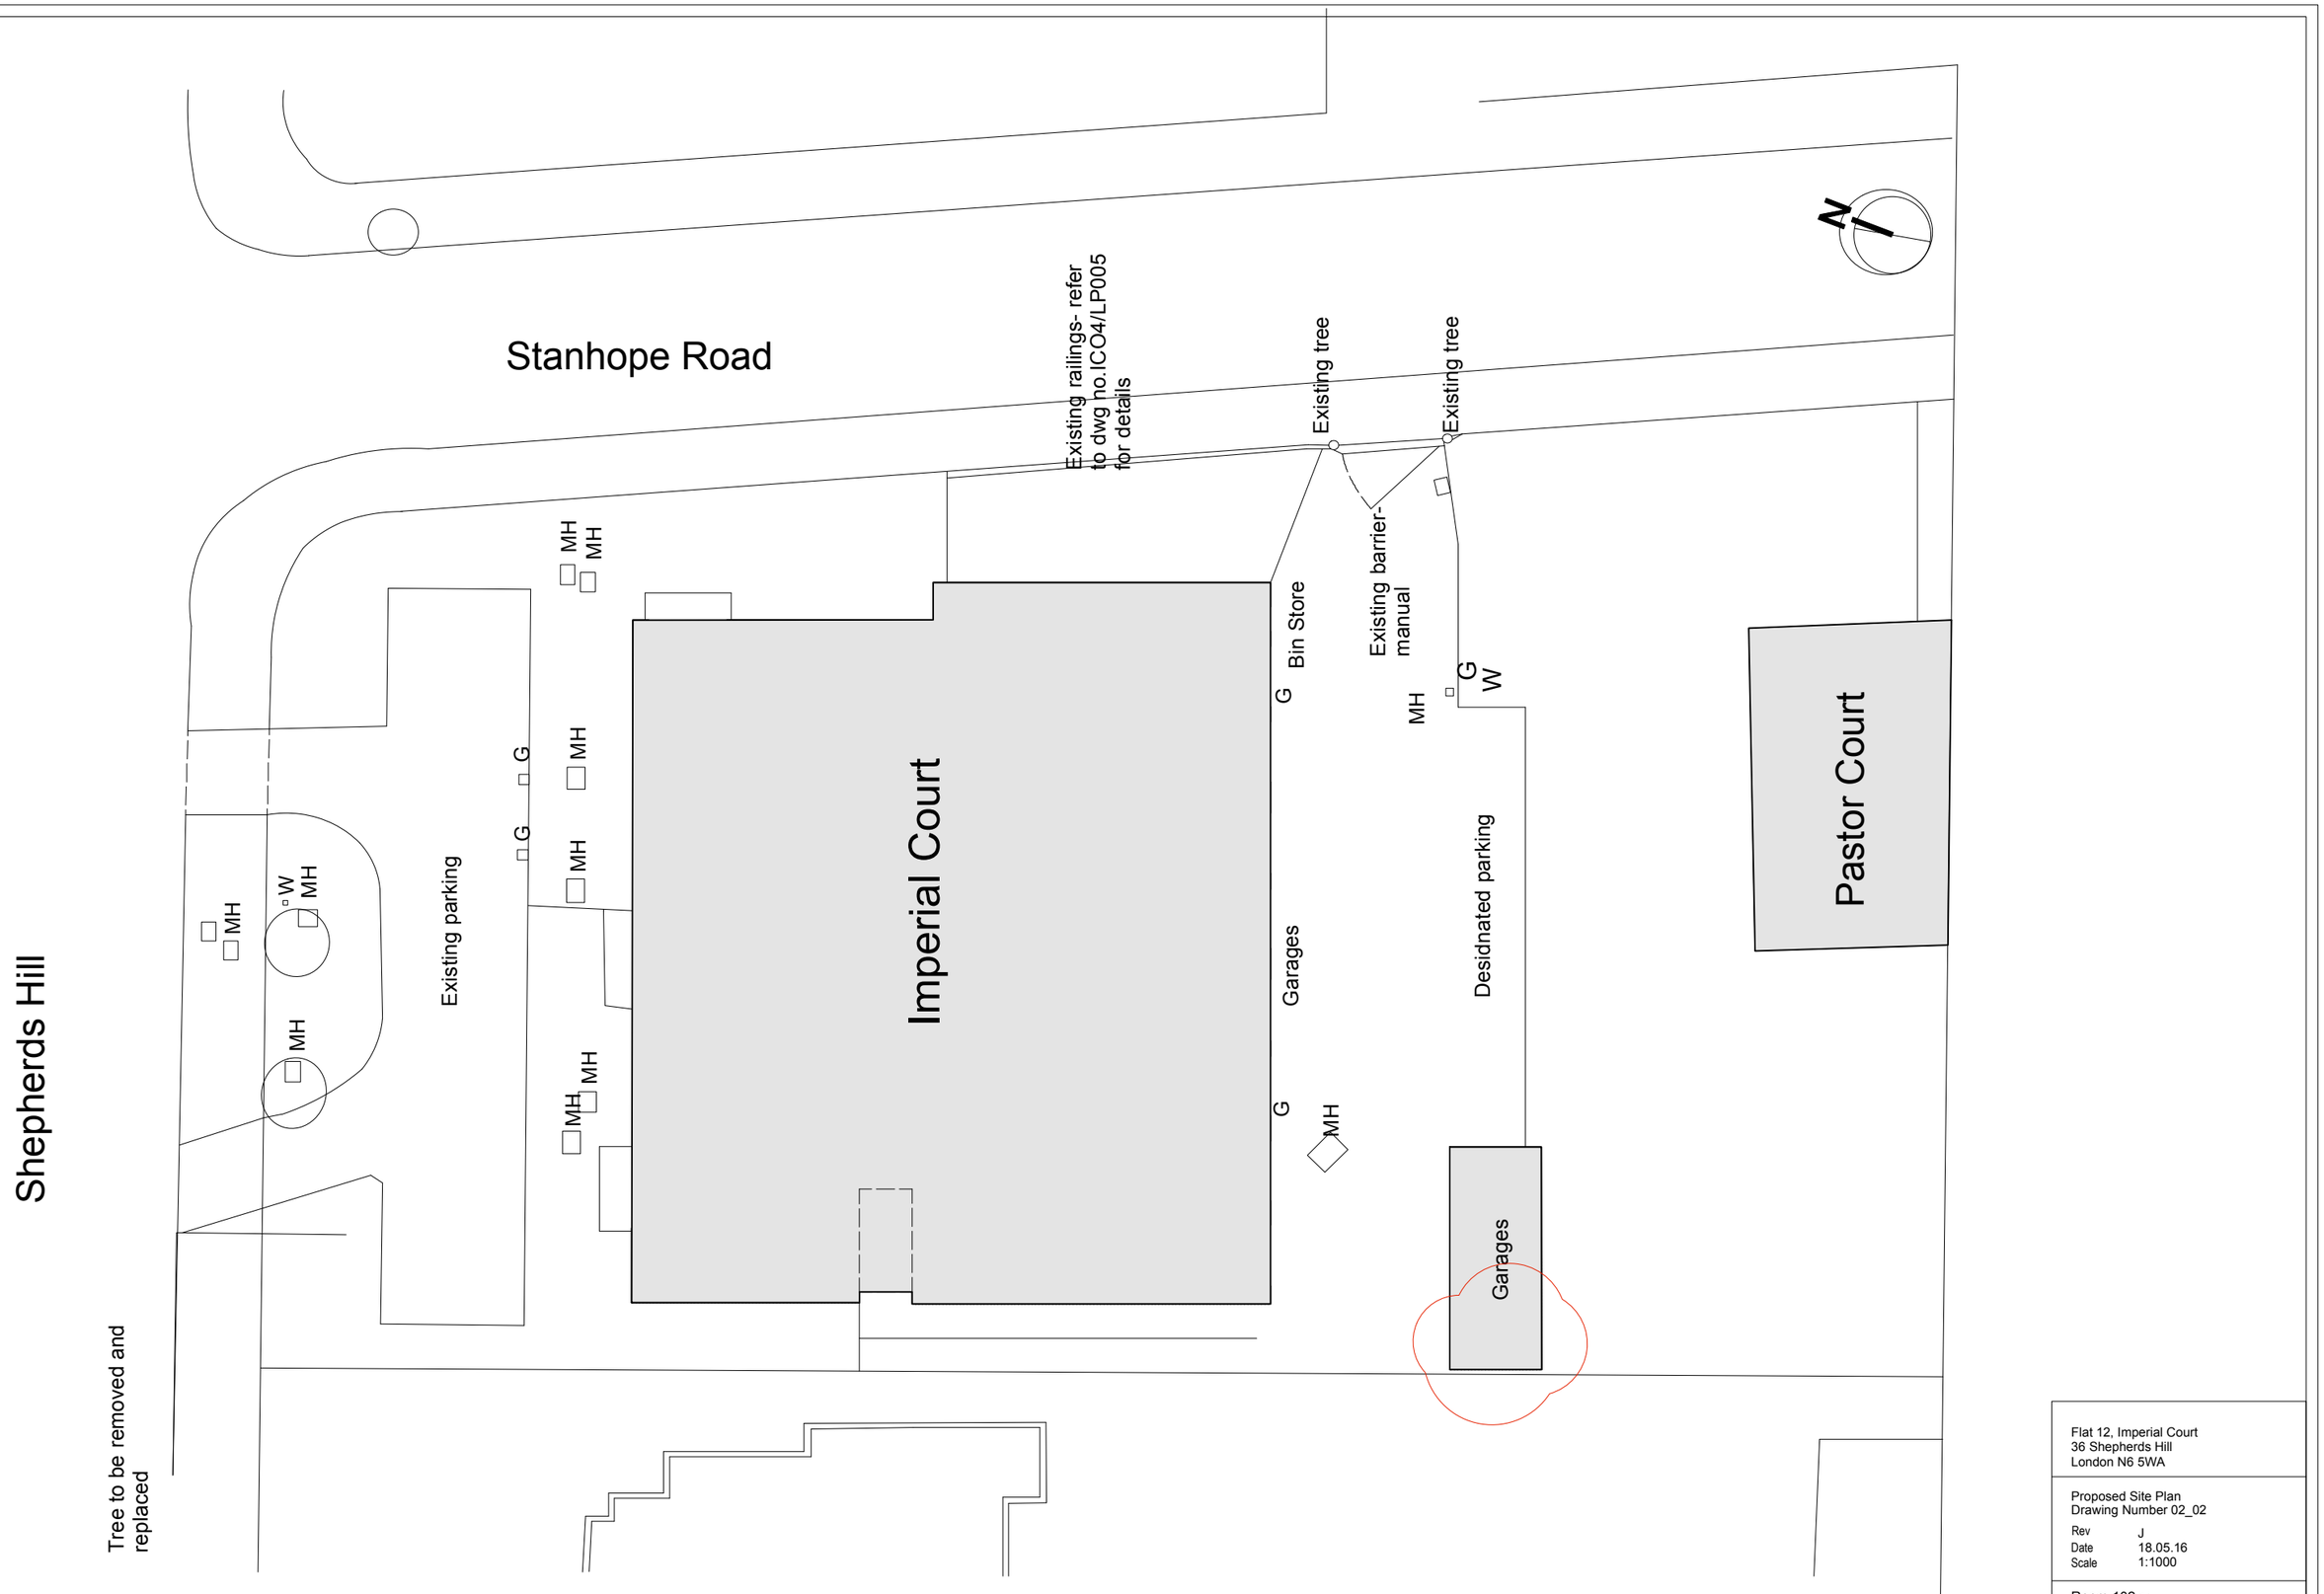

Flat 12, Imperial Court
36 Shepherds Hill
London N6 5WA

Proposed Site Plan
Drawing Number 02_02

Rev J
Date 18.05.16
Scale 1:1000

Room 102 ltd
www.room102.com
info@room102.com
t 020 8342 8673

please note:
all measurements to be checked on site

0 1m 2m 3m