
DRAWING DESCRIPTION:		DATE:	PROJECT:	Rev.	Date	Details
Proposed Floor Plan		March 2016	224 Muswell Hill, Broadway, N10 3SH	00 01	24.11.15 09.03.16	Proposed Floor Plan Revised frontage & heat exchange location
DRAWING REF:	REV:	SCALE:	DRAWN:			
RG-MH-P01	01	1:50 @A2	**Tim Mullany** (07460 860240) **mullanytim@gmail.com**			

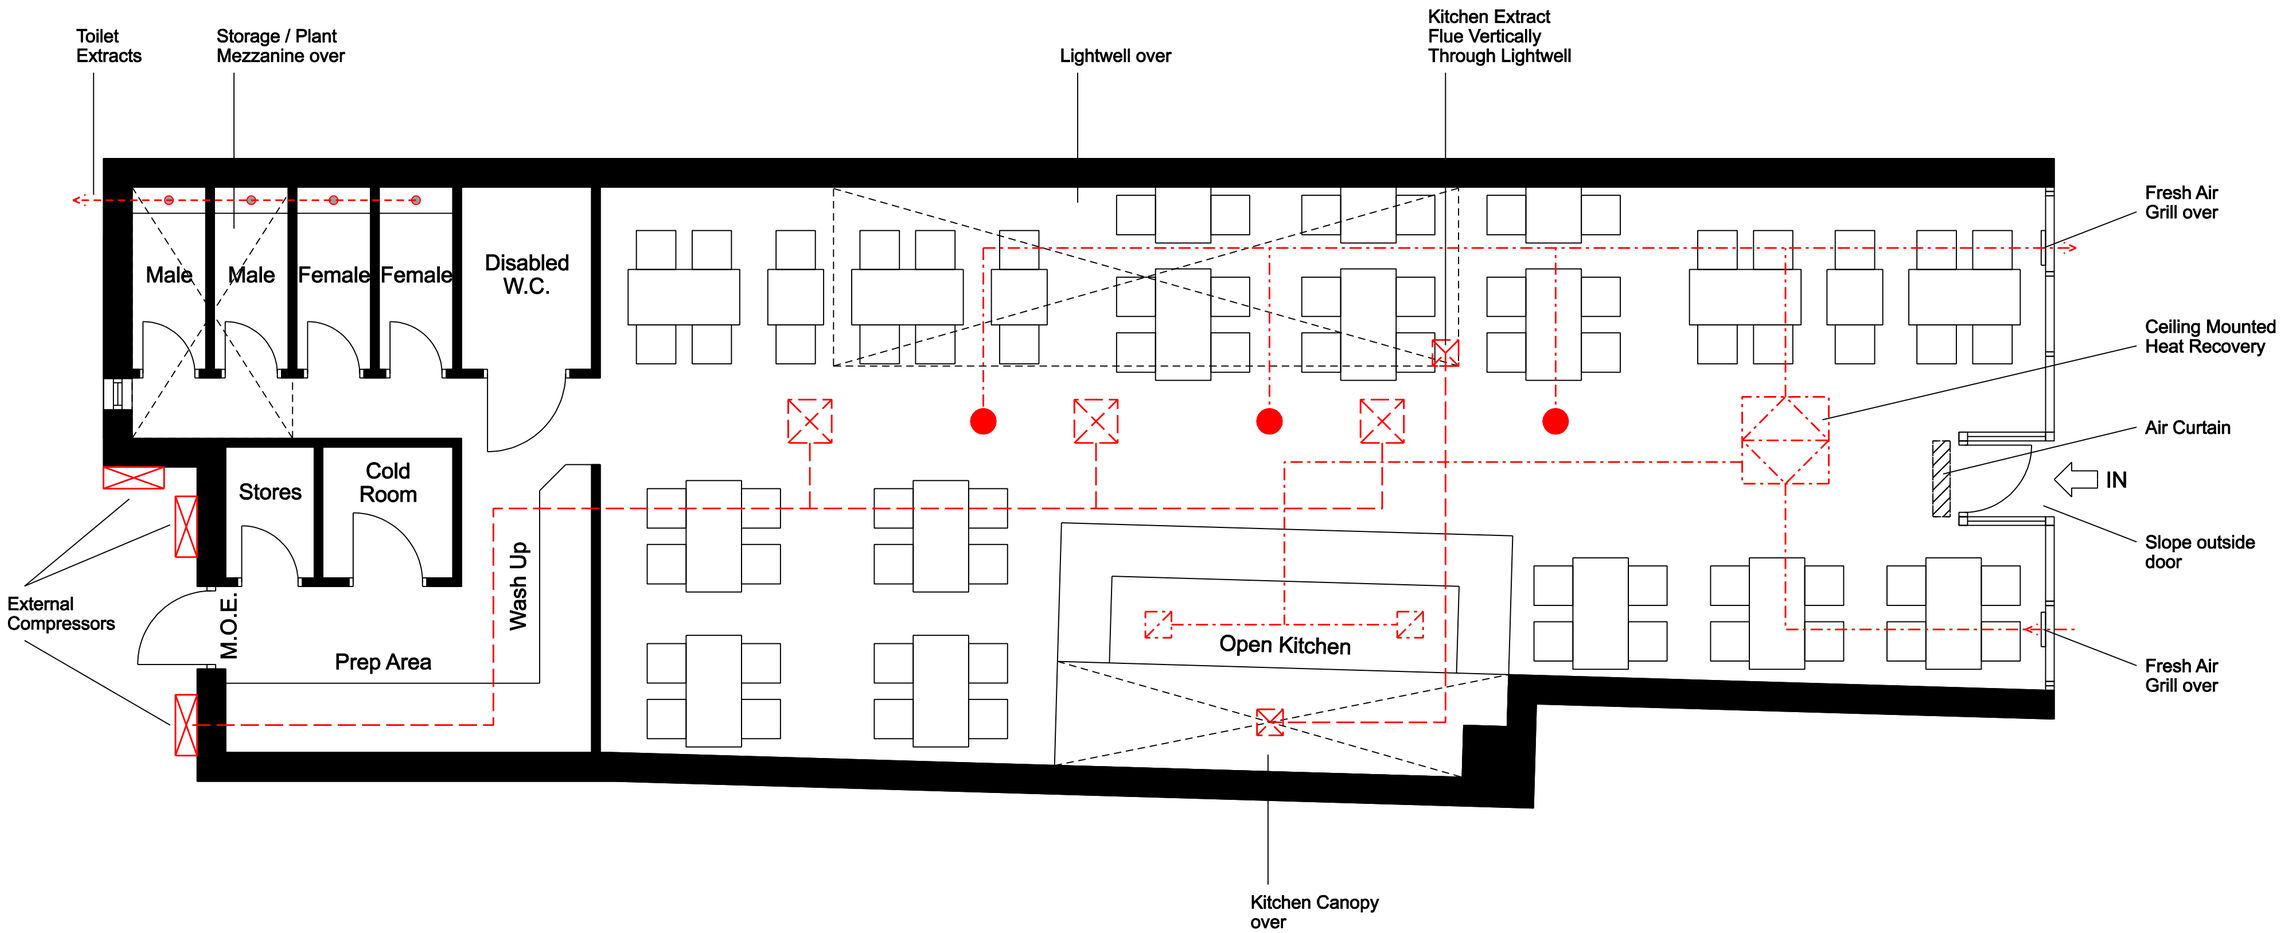

SCALE :
0M 1M 2M 3M 4M 5M

Disclaimer: for general layout planning only, confirmation of dimensional info. should be obtained prior to works / ordering.