PLANNING ISSUE

Check all dimensions on site. Do not scale off drawings without prior consultation. Any discrepancies to be reported to architects before execution of relevant works. This drawing has been produced for Tim Jenkin and Jess Gough for the works at Flat 2, 52 Church Crescent, London, N10 3NE and for that application alone and is not intended for use by any other person or for any other purpose. Drawings remain copyright of Hayhurst and Co. and may not be reproduced without written consent or licence.

N

0 2m

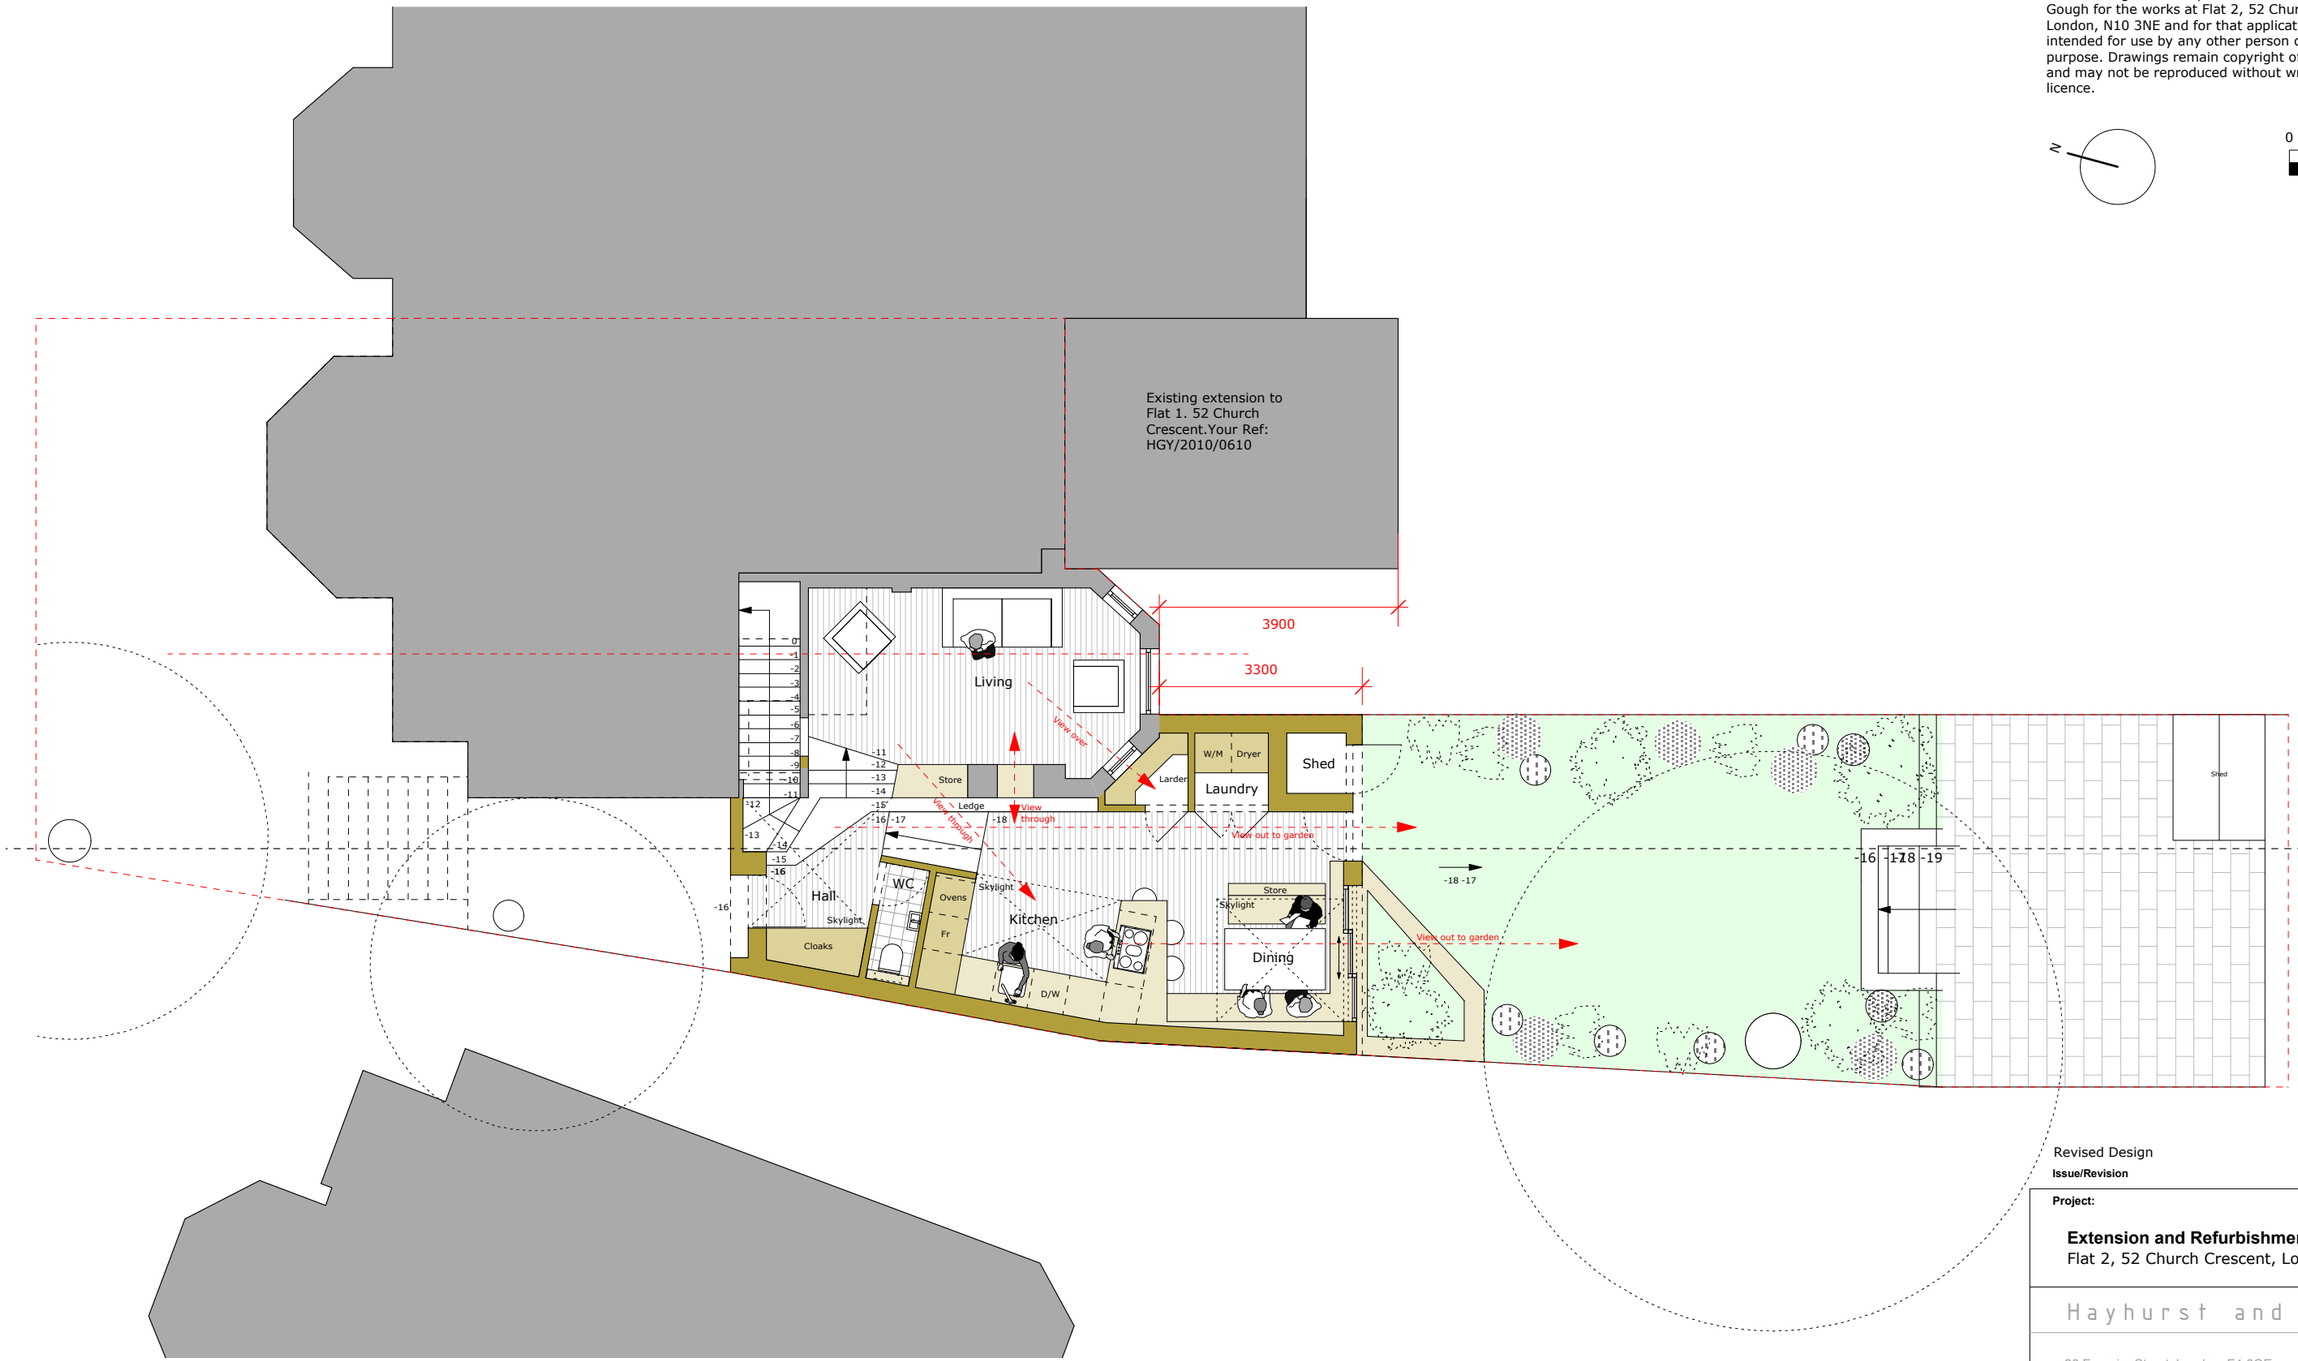

Lower Ground Floor - Proposed - 1.100

Issue/Revision	Date	Rev
Revised Design	01.04.16	R1

Project:

Extension and Refurbishment
Flat 2, 52 Church Crescent, London, N10 3NE

Hayhurst and Co.

26 Fournier Street, London, E1 6QE
T: (020) 7247 7028 F: (020) 7247 7029
E. mail@hayhurstand.co.uk www.hayhurstand.co.uk

Subject:	Lower Ground Floor Plan - Proposed
Scale:	1:100
Date:	02.06.14
Original Size:	A3
Drawing No.:	171 A102 R1

PLANNING ISSUE

Check all dimensions on site. Do not scale off drawings without prior consultation. Any discrepancies to be reported to architects before execution of relevant works. This drawing has been produced for Tim Jenkin and Jess Gough for the works at Flat 2, 52 Church Crescent, London, N10 3NE and for that application alone and is not intended for use by any other person or for any other purpose. Drawings remain copyright of Hayhurst and Co. and may not be reproduced without written consent or licence.

N

0 2m

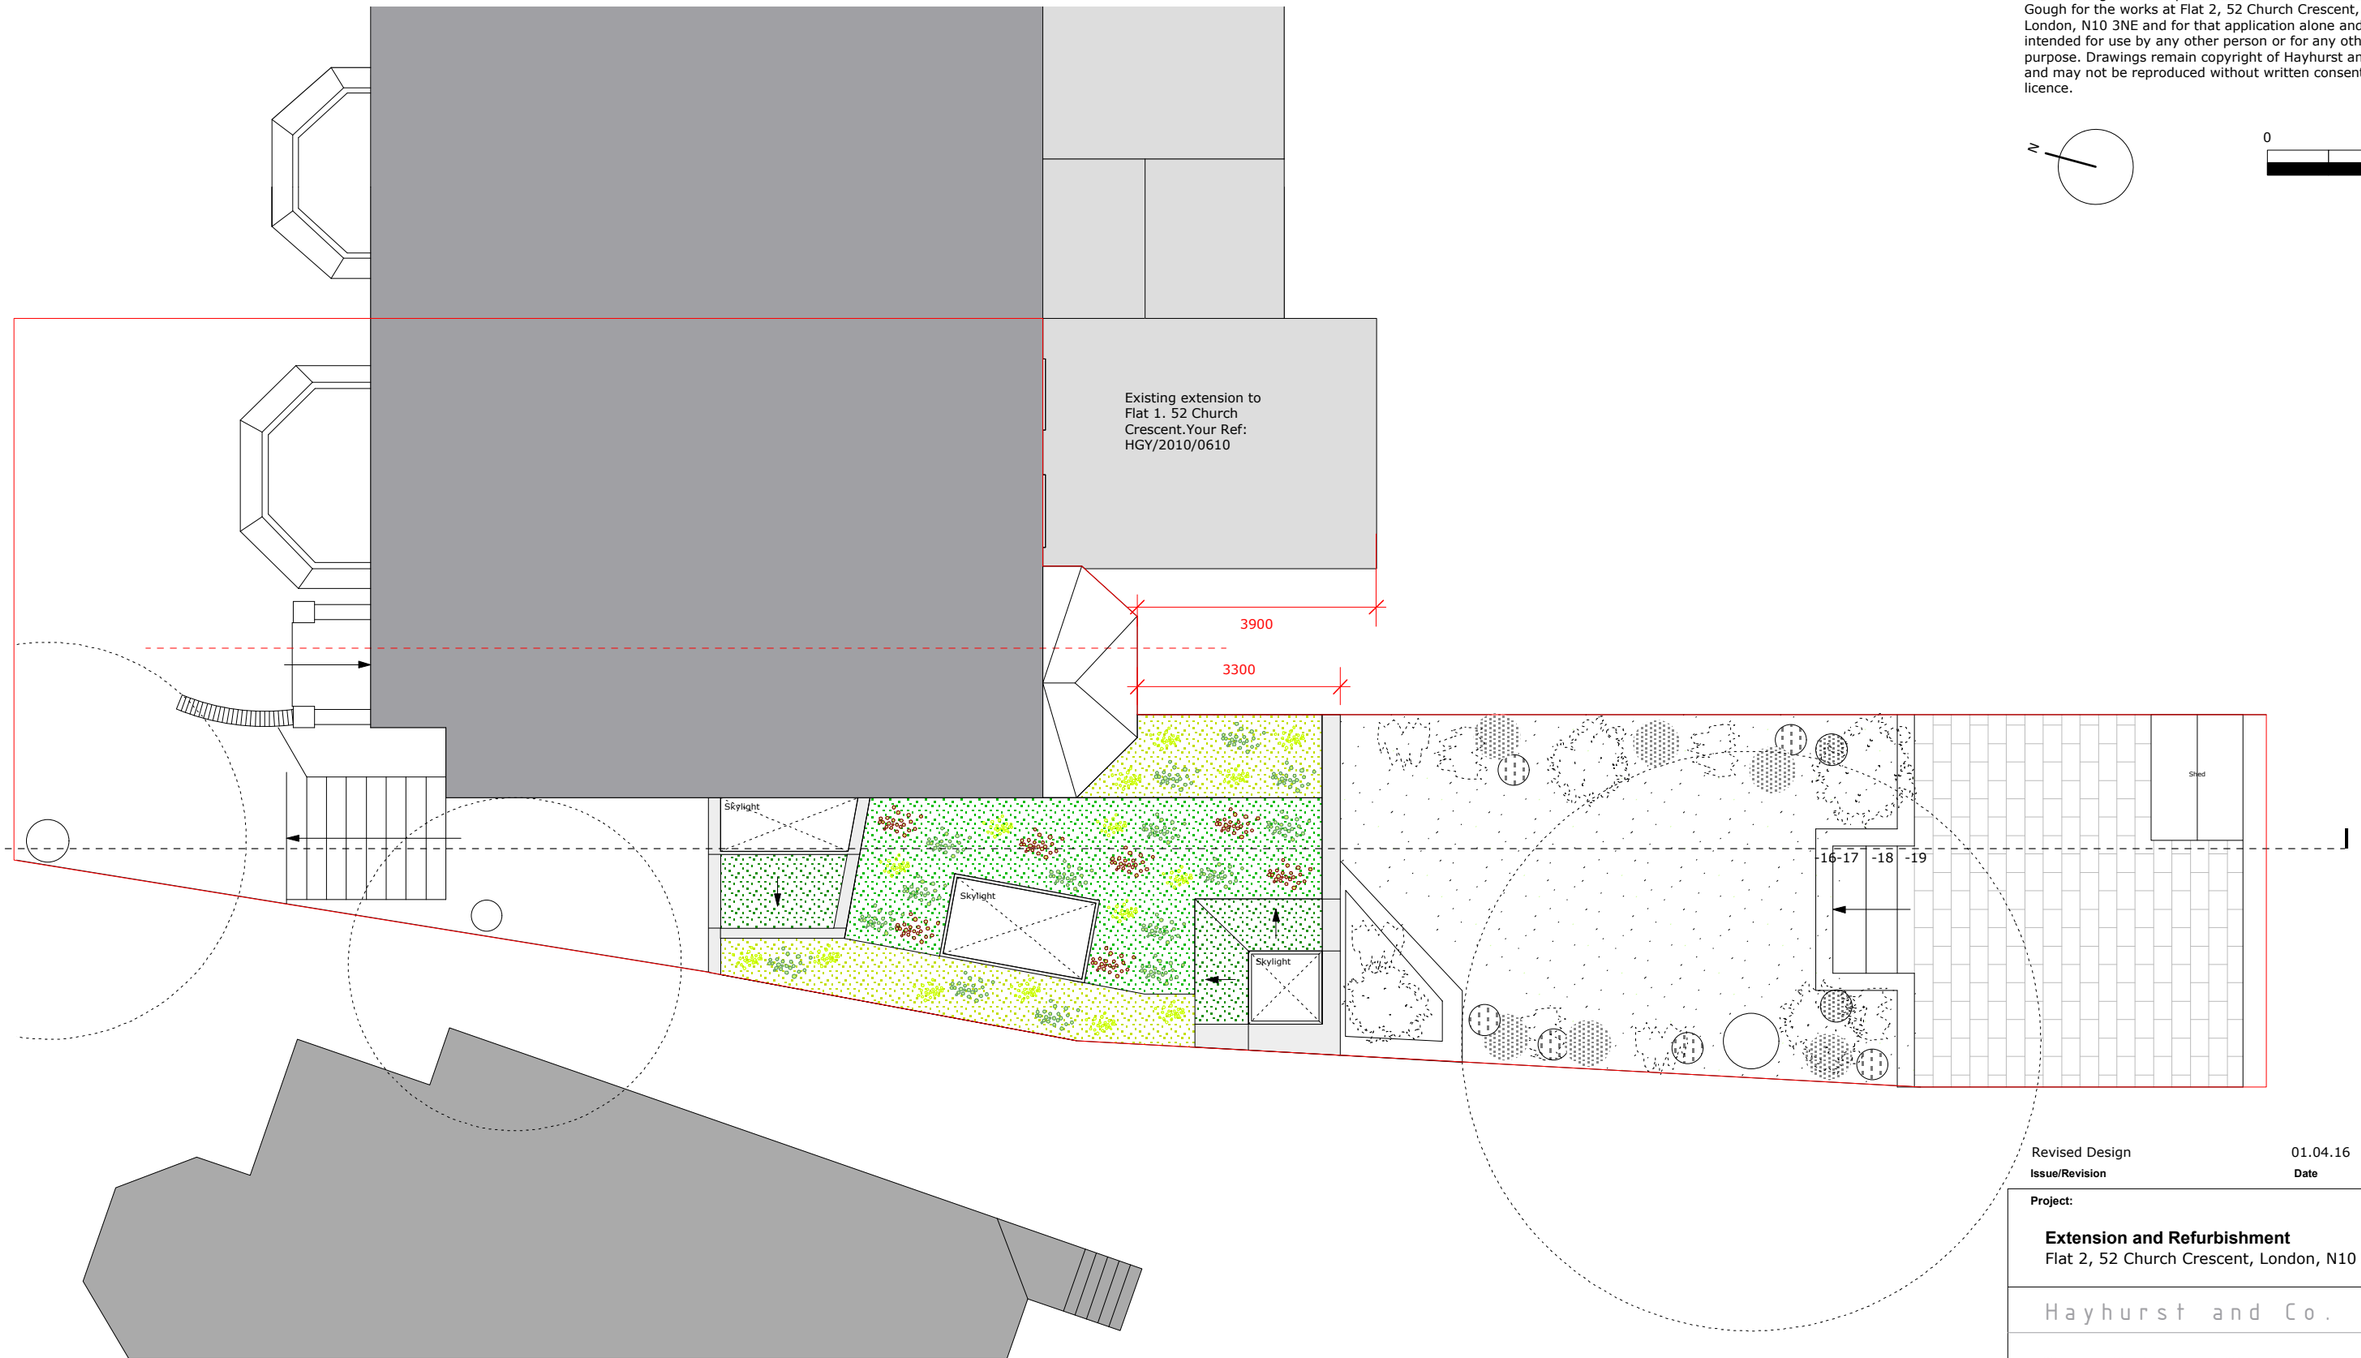

Roof Plan - Proposed - 1.100

Revised Design	01.04.16	R1
Issue/Revision	**Date**	**Rev**

Project:

Extension and Refurbishment
Flat 2, 52 Church Crescent, London, N10 3NE

Hayhurst and Co.

26 Fournier Street, London, E1 6QE
T: (020) 7247 7028 F: (020) 7247 7029
E. mail@hayhurstand.co.uk www.hayhurstand.co.uk

Subject:	Roof Plan - Proposed		
Scale:	1:100	Date:	02.06.14
Original Size:	A3		
Drawing No.:	171 A103 R1		

PLANNING ISSUE

Check all dimensions on site. Do not scale off drawings without prior consultation. Any discrepancies to be reported to architects before execution of relevant works. This drawing has been produced for Tim Jenkin and Jess Gough for the works at Flat 2, 52 Church Crescent, London, N10 3NE and for that application alone and is not intended for use by any other person or for any other purpose. Drawings remain copyright of Hayhurst and Co. and may not be reproduced without written consent or licence.

0 2m



Front Elevation - Proposed - 1.100

Issue/Revision	Date	Rev
Revised Design	01.04.16	R1

Project:

Extension and Refurbishment
Flat 2, 52 Church Crescent, London, N10 3NE

Hayhurst and Co.

26 Fournier Street, London, E1 6QE
T: (020) 7247 7028 F: (020) 7247 7029
E. mail@hayhurstand.co.uk www.hayhurstand.co.uk

Subject:	Front Elevation - Proposed
Scale:	1:100
Date:	02.06.14
Original Size:	A3
Drawing No.:	171 A104

PLANNING ISSUE

Check all dimensions on site. Do not scale off drawings without prior consultation. Any discrepancies to be reported to architects before execution of relevant works. This drawing has been produced for Tim Jenkin and Jess Gough for the works at Flat 2, 52 Church Crescent, London, N10 3NE and for that application alone and is not intended for use by any other person or for any other purpose. Drawings remain copyright of Hayhurst and Co. and may not be reproduced without written consent or licence.

0 2m



Rear Elevation - Proposed - 1.100

Issue/Revision	Date	Rev
Revised Design	01.04.16	R1

Project:

Extension and Refurbishment
Flat 2, 52 Church Crescent, London, N10 3NE

Hayhurst and Co.

26 Fournier Street, London, E1 6QE
T: (020) 7247 7028 F: (020) 7247 7029
E. mail@hayhurstand.co.uk www.hayhurstand.co.uk

Subject:	Rear Elevation - Proposed		
Scale:	1:100	Date:	02.06.14
Original Size:	A3		
Drawing No.:	171 A105 R1		

PLANNING ISSUE

Check all dimensions on site. Do not scale off drawings without prior consultation. Any discrepancies to be reported to architects before execution of relevant works. This drawing has been produced for Tim Jenkin and Jess Gough for the works at Flat 2, 52 Church Crescent, London, N10 3NE and for that application alone and is not intended for use by any other person or for any other purpose. Drawings remain copyright of Hayhurst and Co. and may not be reproduced without written consent or licence.

0 2m



Side Elevation - Proposed - 1.100

Issue/Revision	Date	Rev
Revised Design	01.04.16	R1

Project:

Extension and Refurbishment
Flat 2, 52 Church Crescent, London, N10 3NE

Hayhurst and Co.

26 Fournier Street, London, E1 6QE
T: (020) 7247 7028 F: (020) 7247 7029
E. mail@hayhurstand.co.uk www.hayhurstand.co.uk

Subject:	Side Elevation - Proposed		
Scale:	1:100	Date:	02.06.14
Original Size:	A3		
Drawing No.:	171 A106 R1		

PLANNING ISSUE

Check all dimensions on site. Do not scale off drawings without prior consultation. Any discrepancies to be reported to architects before execution of relevant works. This drawing has been produced for Tim Jenkin and Jess Gough for the works at Flat 2, 52 Church Crescent, London, N10 3NE and for that application alone and is not intended for use by any other person or for any other purpose. Drawings remain copyright of Hayhurst and Co. and may not be reproduced without written consent or licence.

0 2m



Section 2 - As Existing - 1.100

Issue/Revision	Date	Rev
Revised Design	01.04.16	R1

Project:

Extension and Refurbishment
Flat 2, 52 Church Crescent, London, N10 3NE

Hayhurst and Co.

26 Fournier Street, London, E1 6QE
T: (020) 7247 7028 F: (020) 7247 7029
E. mail@hayhurstand.co.uk www.hayhurstand.co.uk

Subject:	Section 2 - As Existing
Scale:	1:100
Date:	02.06.14
Original Size:	A3
Drawing No.:	171 A108 R1

PLANNING ISSUE

Check all dimensions on site. Do not scale off drawings without prior consultation. Any discrepancies to be reported to architects before execution of relevant works. This drawing has been produced for Tim Jenkin and Jess Gough for the works at Flat 2, 52 Church Crescent, London, N10 3NE and for that application alone and is not intended for use by any other person or for any other purpose. Drawings remain copyright of Hayhurst and Co. and may not be reproduced without written consent or licence.

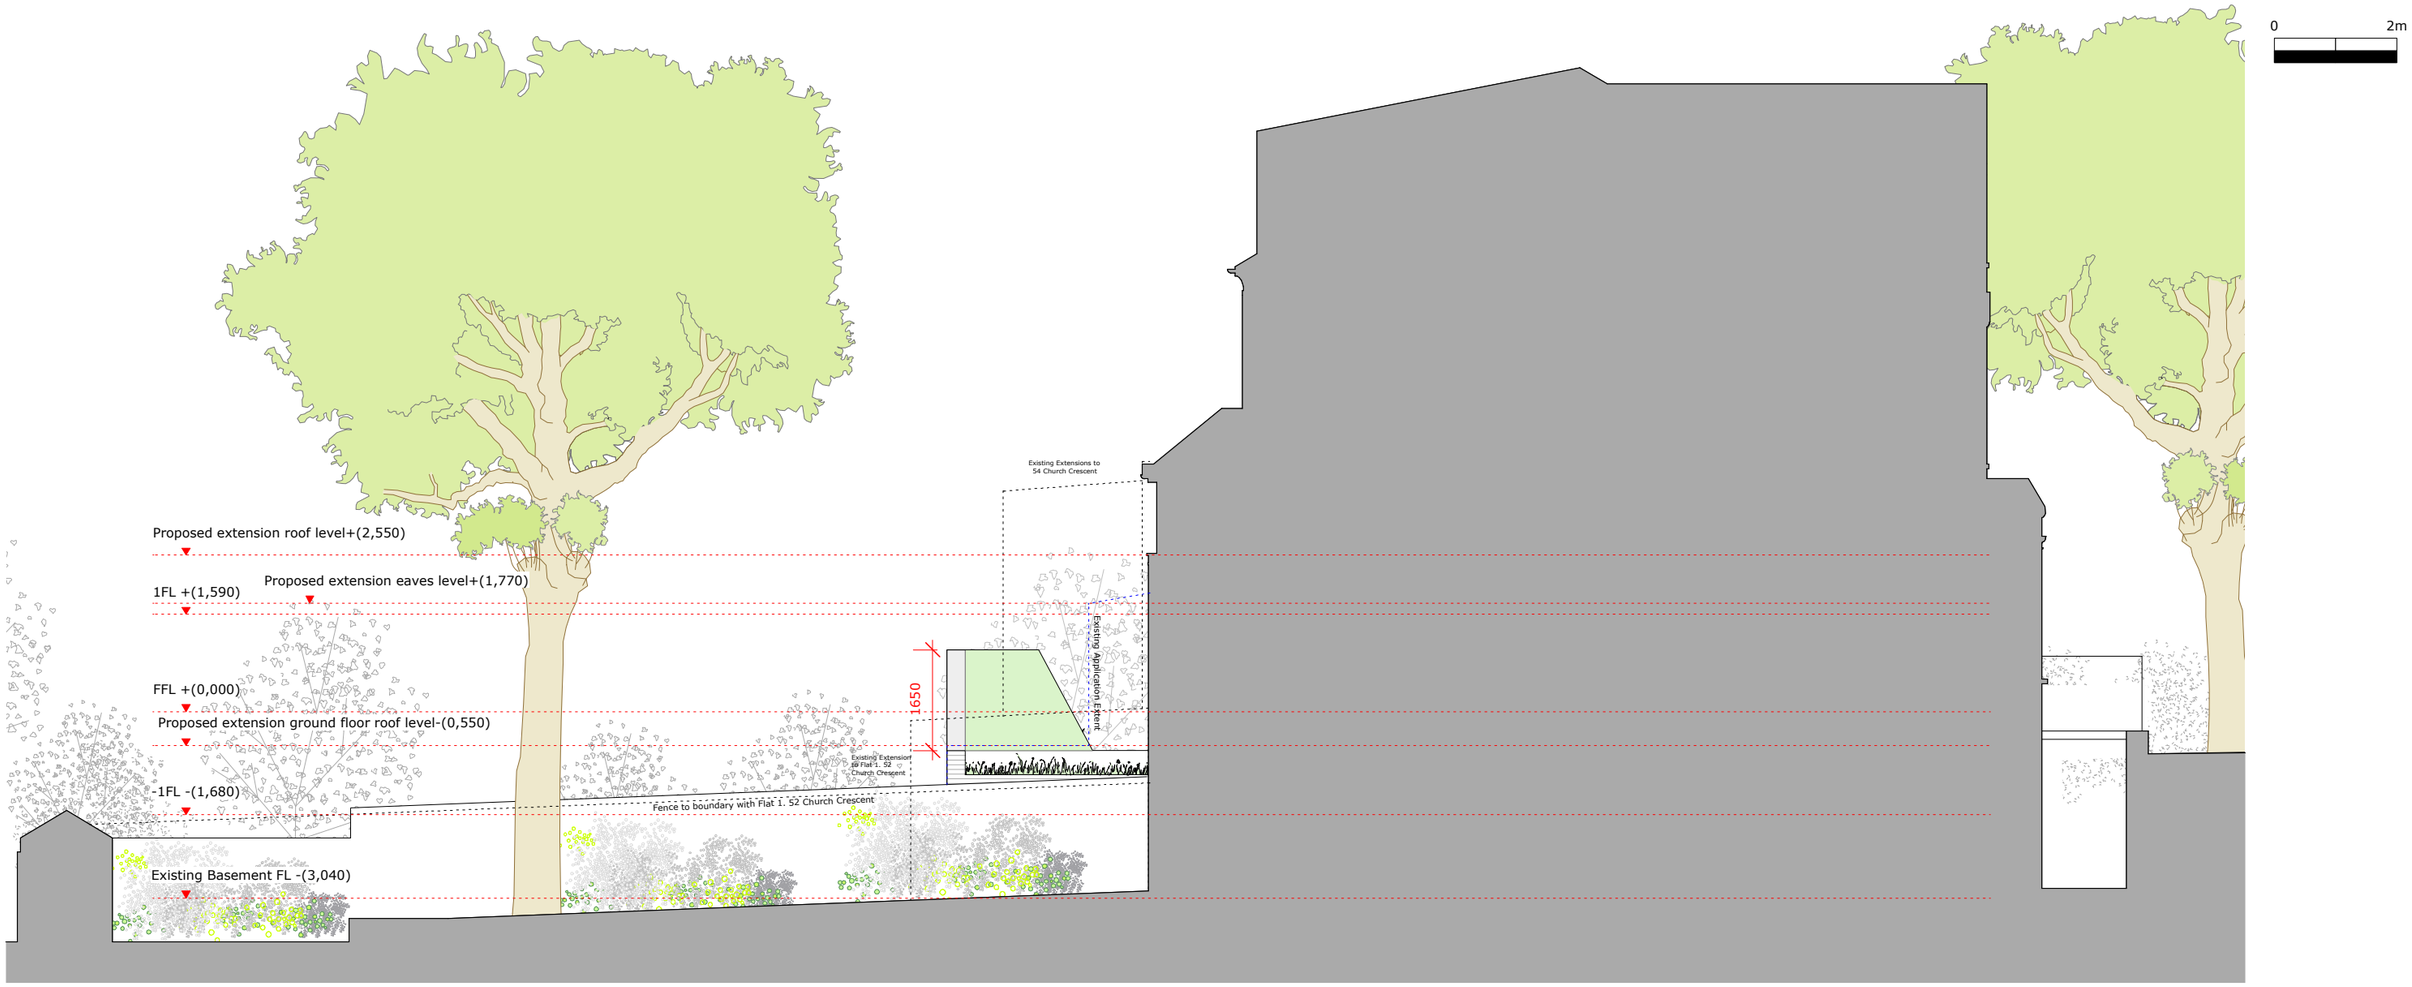

Side Elevation 2 - Proposed - 1.100

Issue/Revision	Date	Rev
Revised Design	01.04.16	R1

Project:

Extension and Refurbishment
Flat 2, 52 Church Crescent, London, N10 3NE

Hayhurst and Co.

26 Fournier Street, London, E1 6QE
T: (020) 7247 7028 F: (020) 7247 7029
E. mail@hayhurstand.co.uk www.hayhurstand.co.uk

Subject:	Side Elevation 2 - Proposed		
Scale:	1:100	Date:	02.06.14
Original Size:	A3		
Drawing No.:	171 A109 R1		