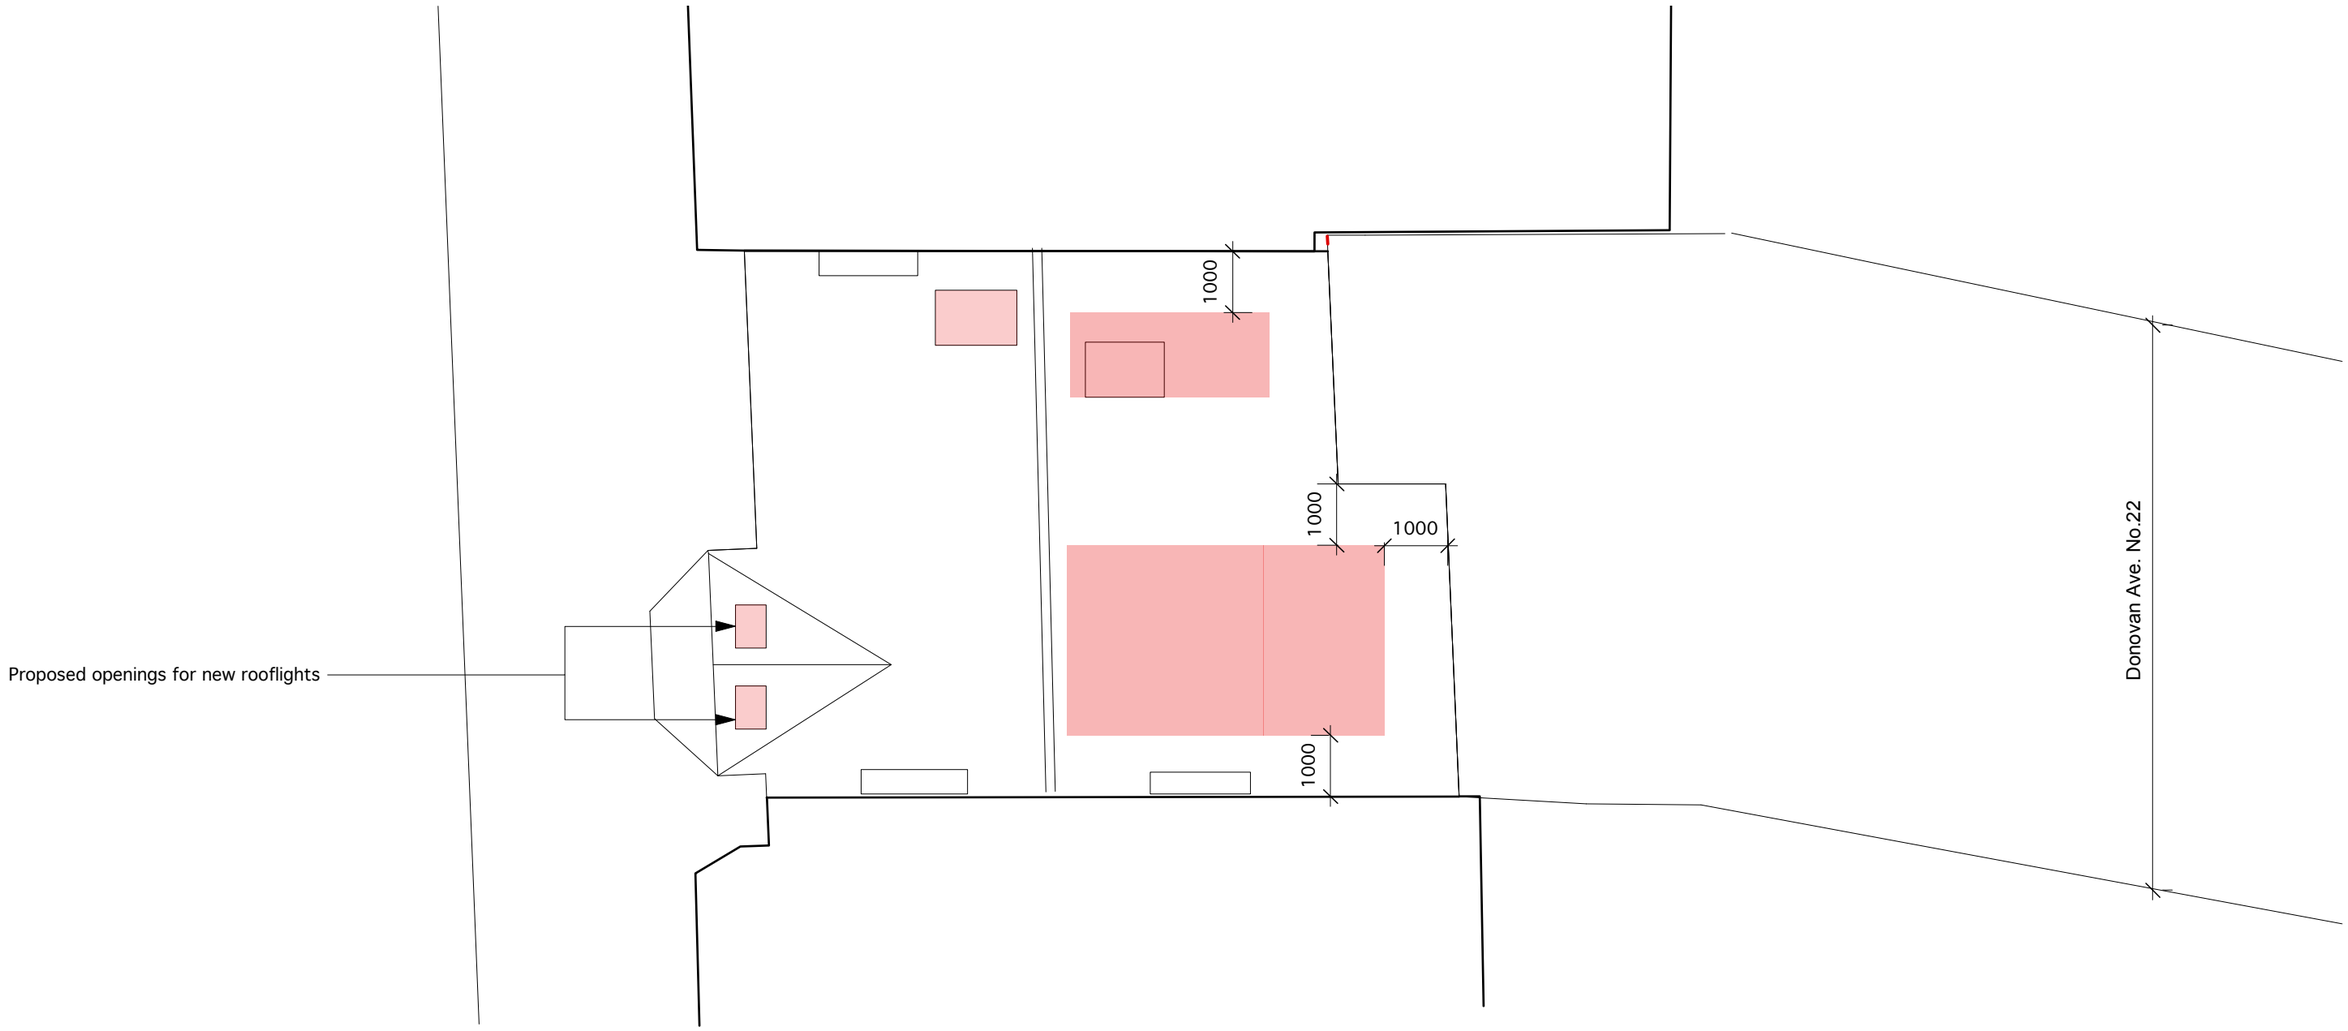


revisions

P1: 150603 - Planning Issue

Extent of proposed demolition/ Strip out

north

0 500 1000 mm

To be read in conjunction with all relevant information

project	22 Donovan Avenue, London N10 2JX
for	Paul and Penny Brown
title	Existing Roof Plan
status	Stage 3 - Planning

scale	size	drawing number	rev.
1:100	A3	14059-3-013	P1

andrew mulroy architects ltd
8 Deane House Studios
27 Greenwood Place
London NW5 1LB
telephone +44 (0)20 7267 5123
e-mail mail@mulroy.info
web www.mulroy.info