


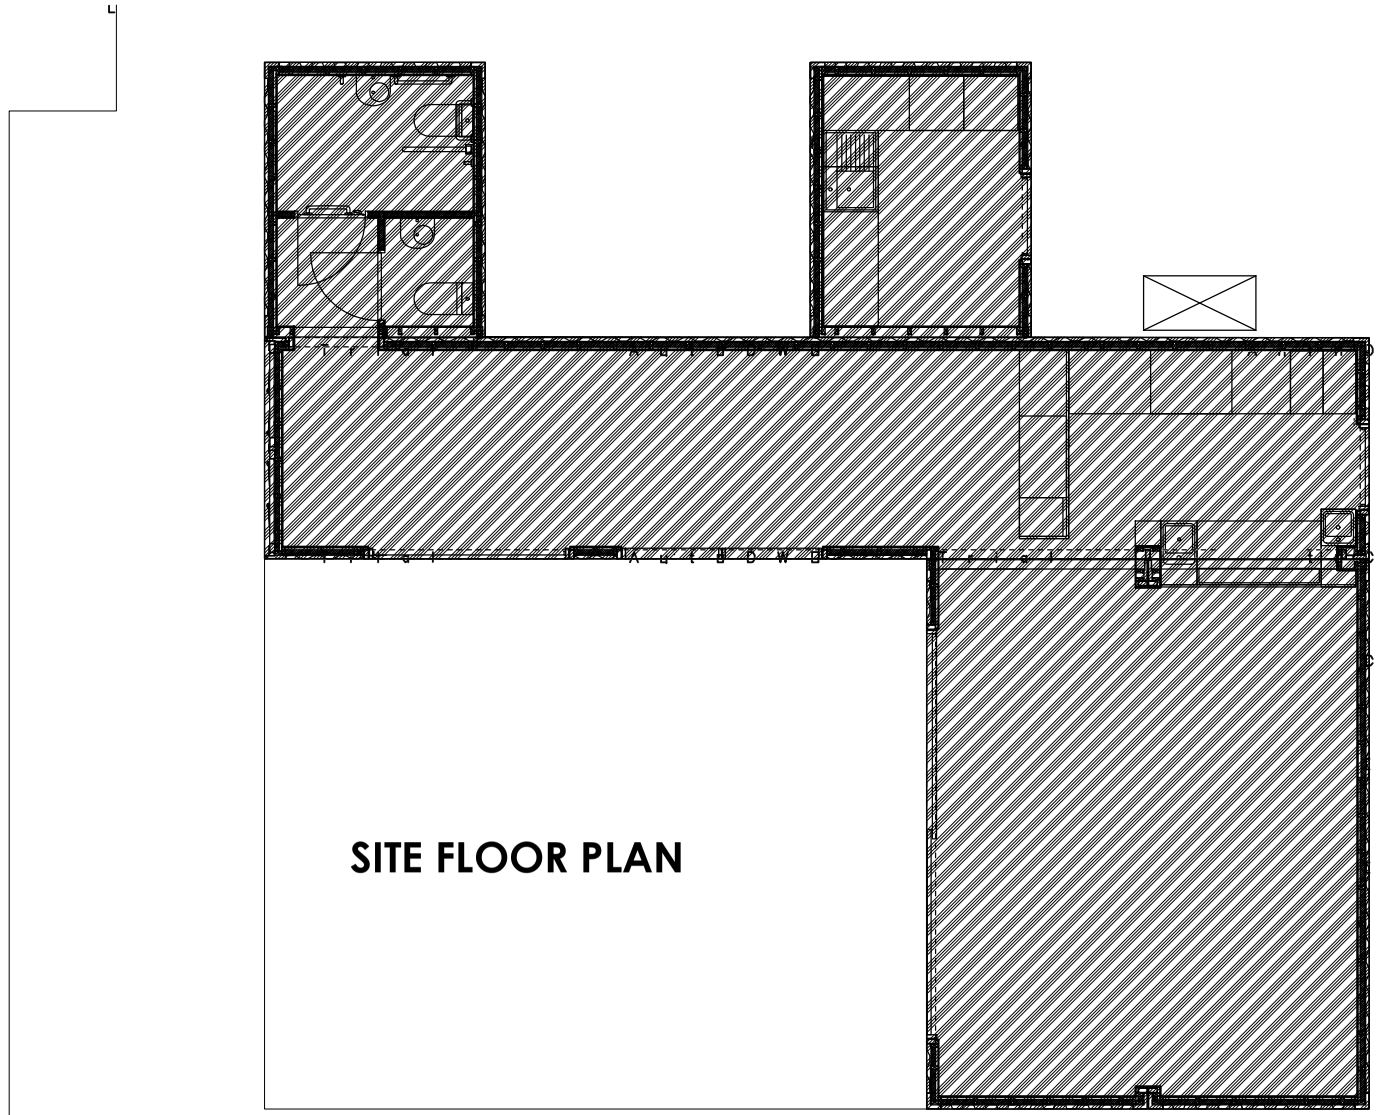


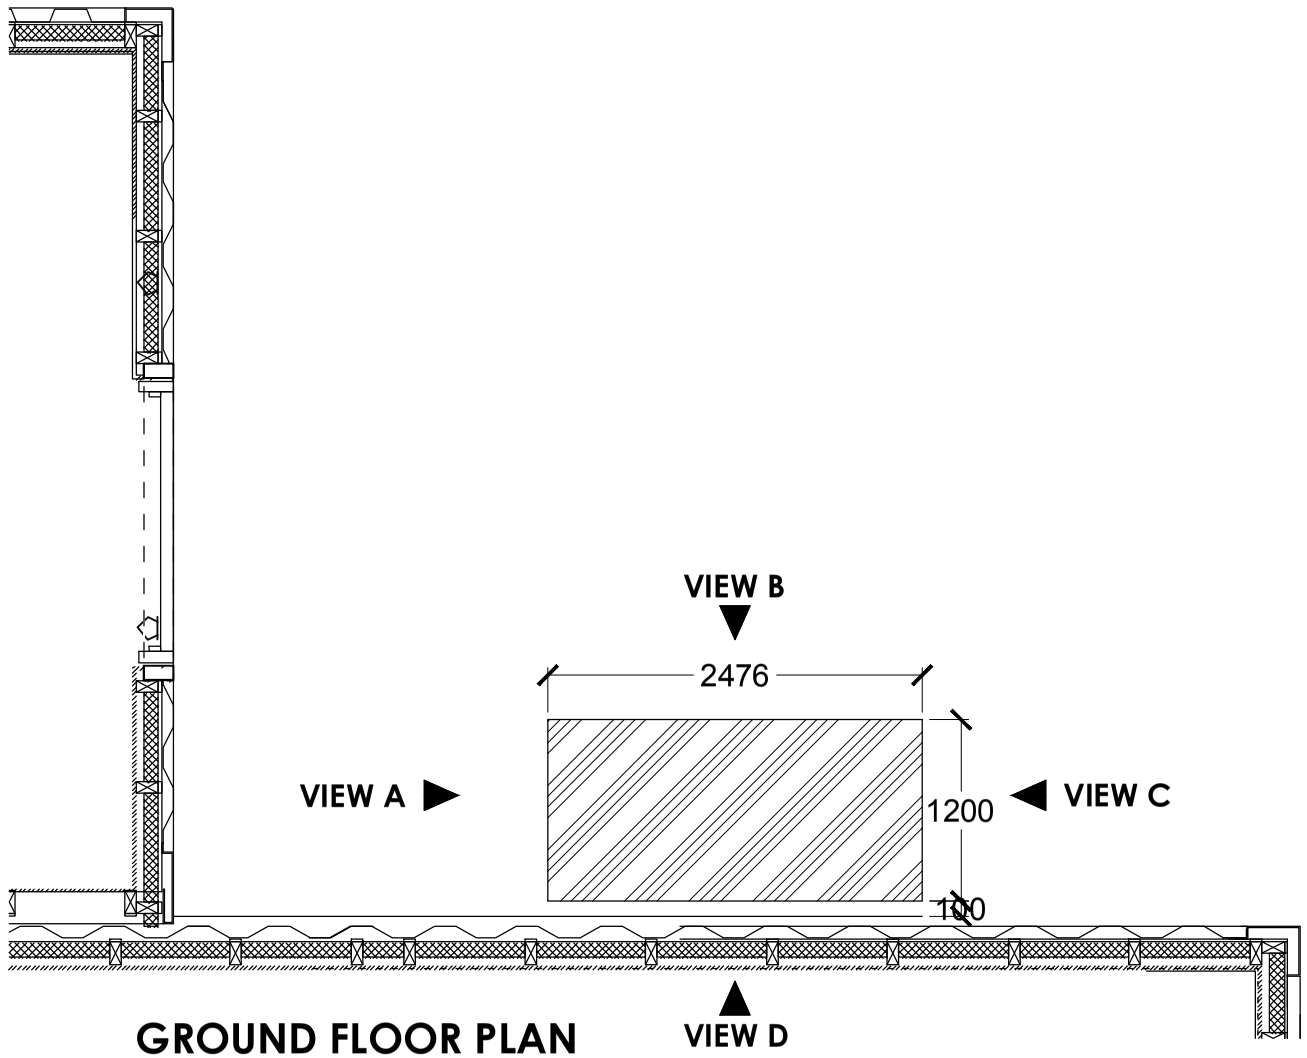

GROUND FLOOR PLAN

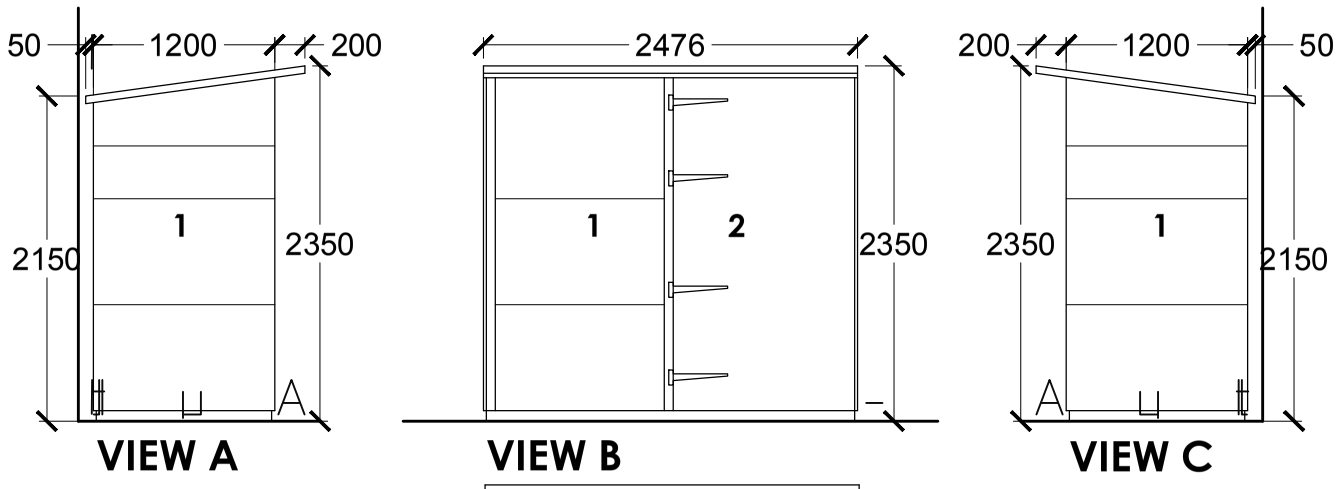

LEGEND
1. GREY ASH FELT
2. WBP PLYWOOD PAINTED GREY

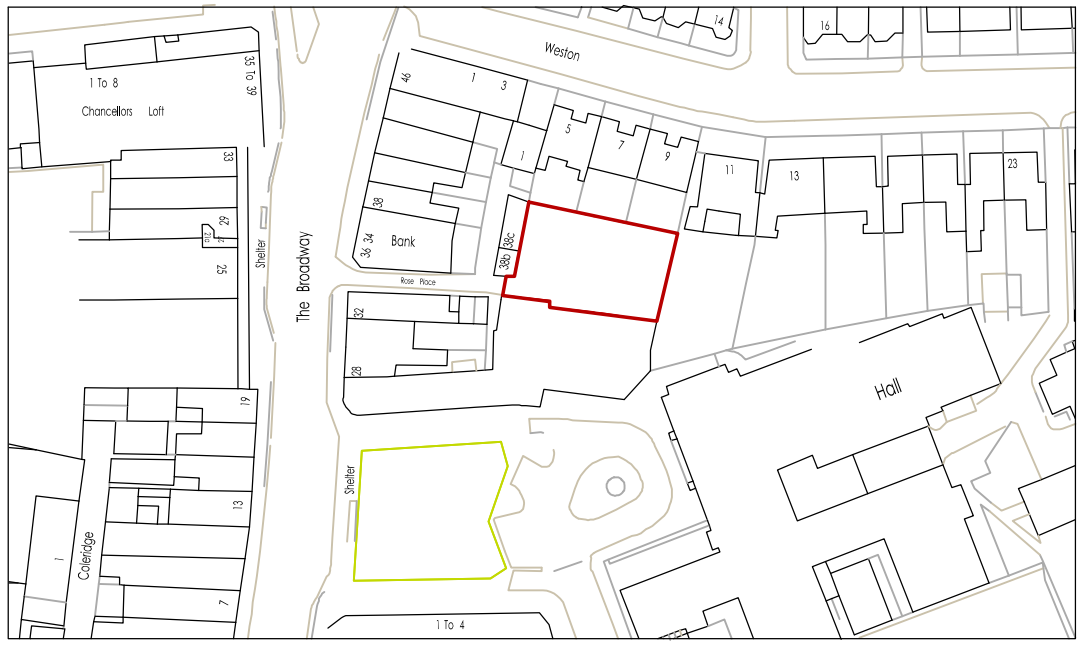

SITE PLAN

AS

Scale : 1:50

Dwg Title : Existing Plan & Views

Dwg No : 38BRN8-00-01

Project : LAND TO THE REAR OF 38 THE BROADWAY N8

Date : Feb 2016

A.S. a: 20 Park Drive Grange Park London N21 2LR m:+44 (0) 7769 755 755 e:nick@architectural-services.net

All dimensions must be checked on site, Please inform A.S. of any discrepancies prior to construction. Drawings and details remain the copyright of A.S.