

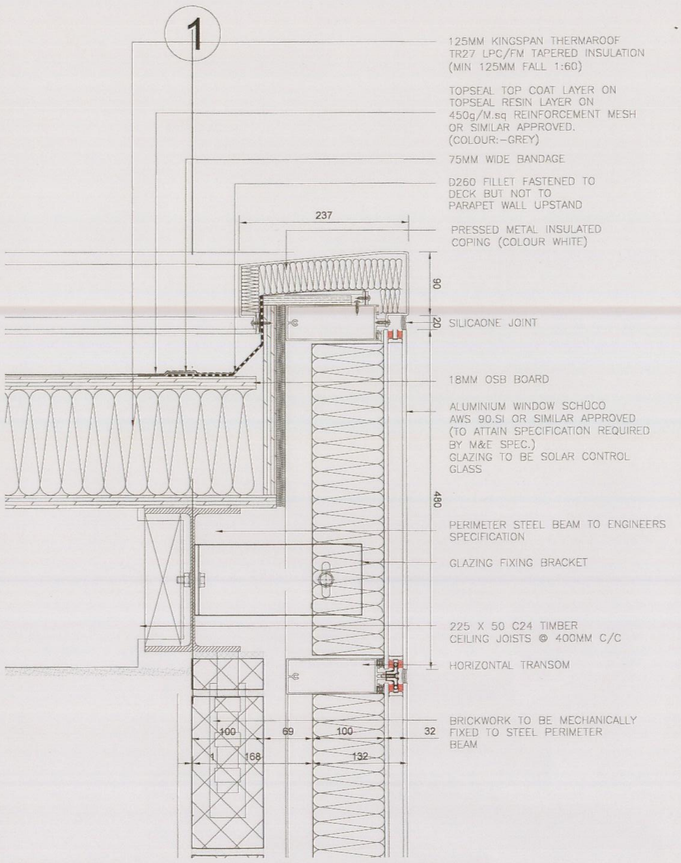


DETAIL 3
SCALE 1:5

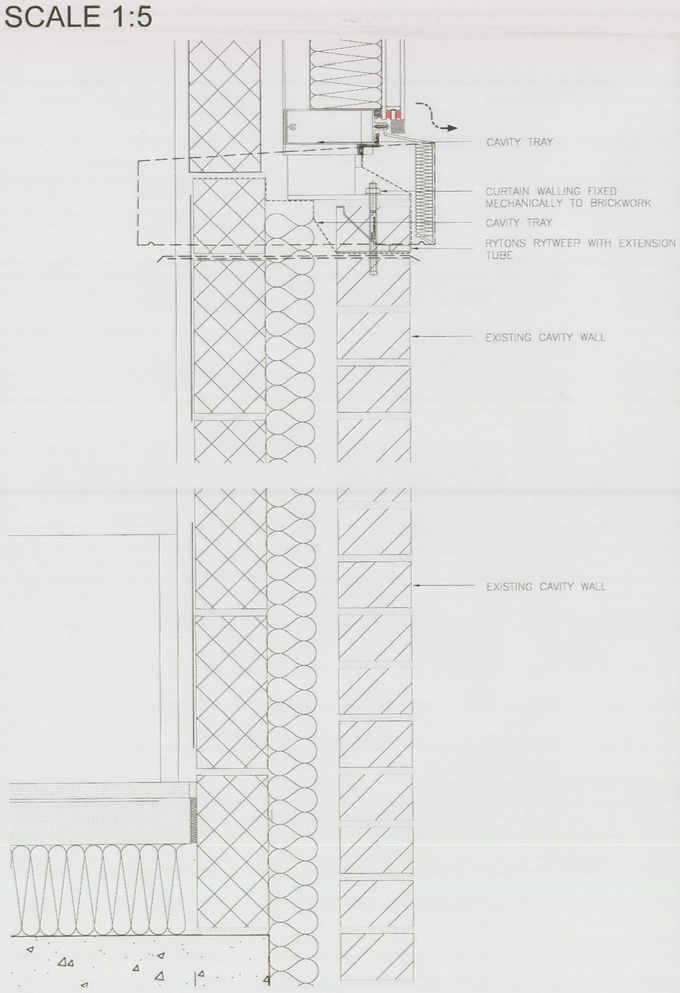

DETAIL 4
SCALE 1:5

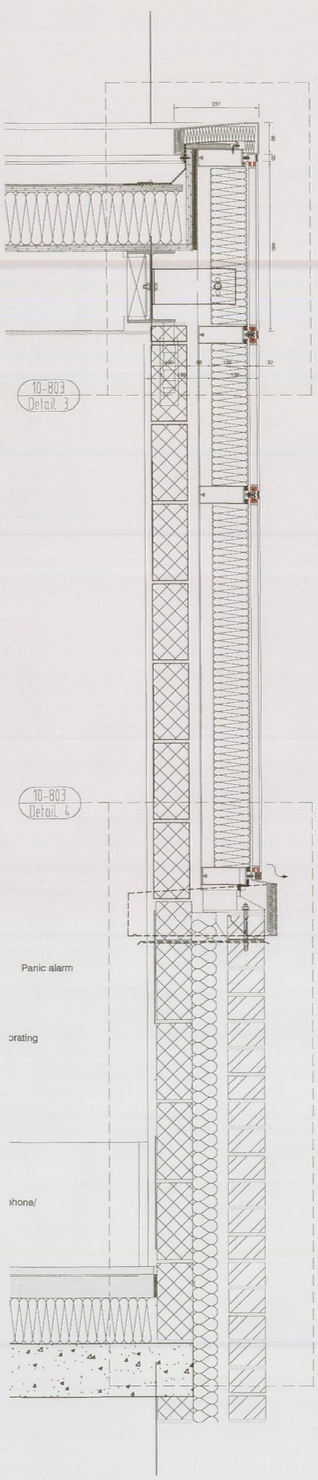

PART SECTION B-B
SCALE 1:10

Section Details - Parapet wall Junction

Issue	Planning Discharge

ad design concepts — planning - architecture - interiors

Project	150 Fortis Green
Drawing Title:	Proposed Detail Sections B-B - Parapet wall junction
Drawing Number:	150-803
Revision:	
Date:	February 2016
Scale:	1:50@A2; 1:100@A4

AD Design Concepts Ltd · 25 Grampian Gardens, London NW2 1JH · www.addconcepts.co.uk · tel. 02082090343 · fax. 02084561424 · e-mail: info@addconcepts.co.uk