EXISTING ELEVATIONS @ 73 CLARENCE ROAD, LONDON, N22 8PG
PART 2.

SCALE:- 1:100 @ A4

DWG N°:- MAR/16/07A

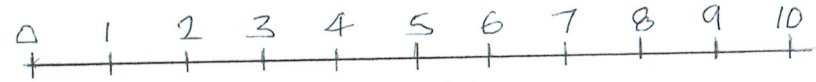

1:100 SCALE BAR.

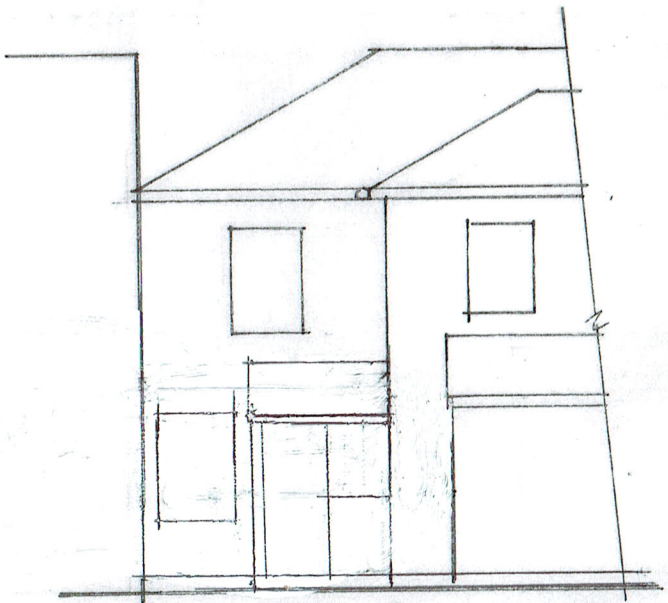

EXISTING PART REAR ELEVATION (1:100)

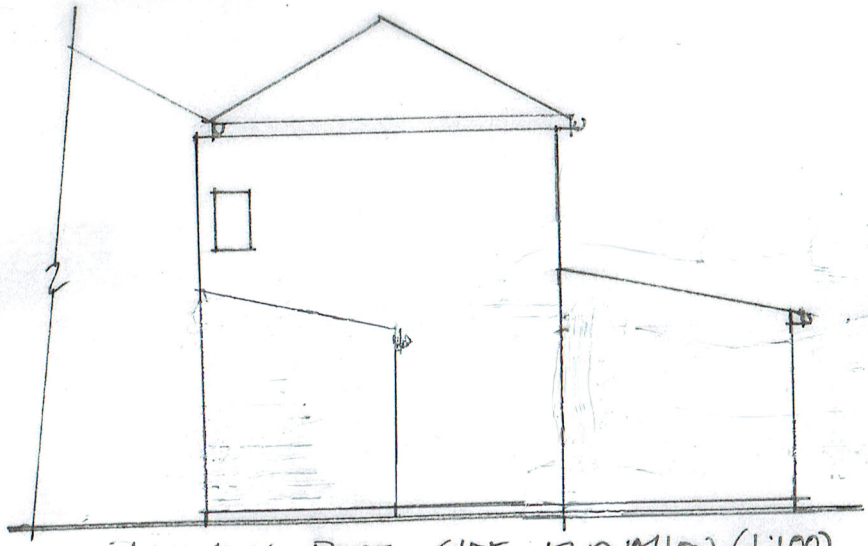

EXISTING PART SIDE ELEVATION (1:100)

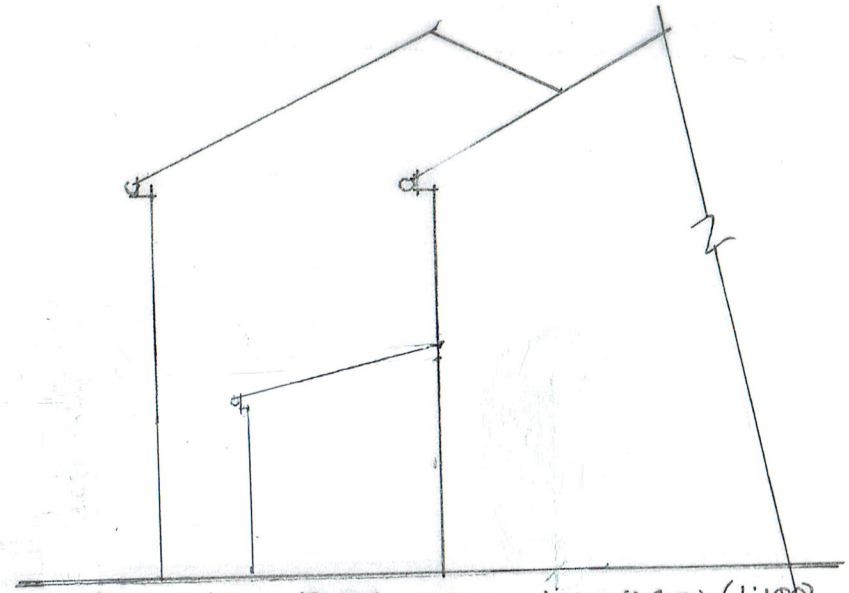

EXISTING PART SIDE ELEVATION (1:100)

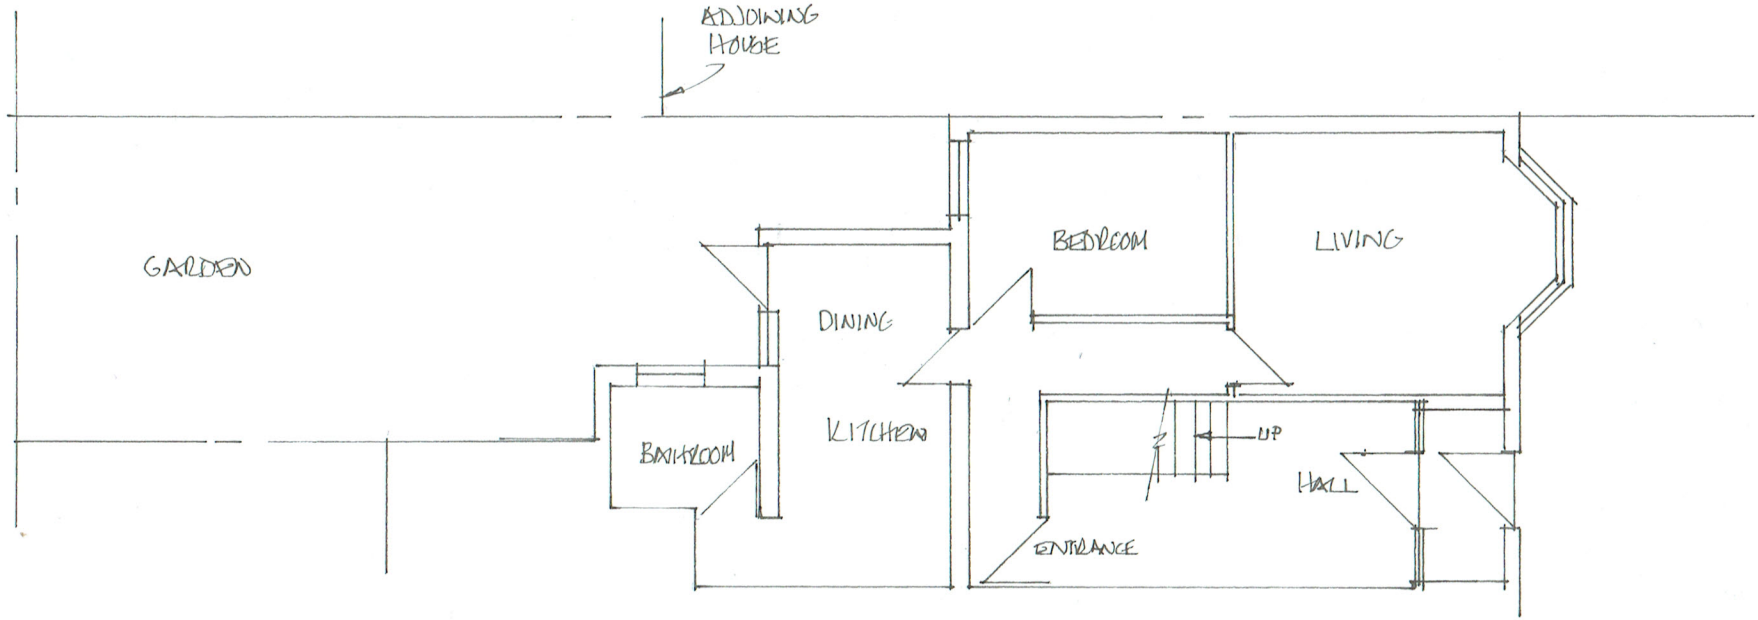

EXISTING GROUND FLOOR PARTI PLAN (1:100 @ A4)

73. CLARENCE ROAD WOOD GREEN N22 8PG

FLAT 2

DWG Nº. - MAR/16/07B

SCALE - 1:100 @ A4.

0 1 2 3 4 5 6 7 8 9 10

1:100 SCALE BAR.