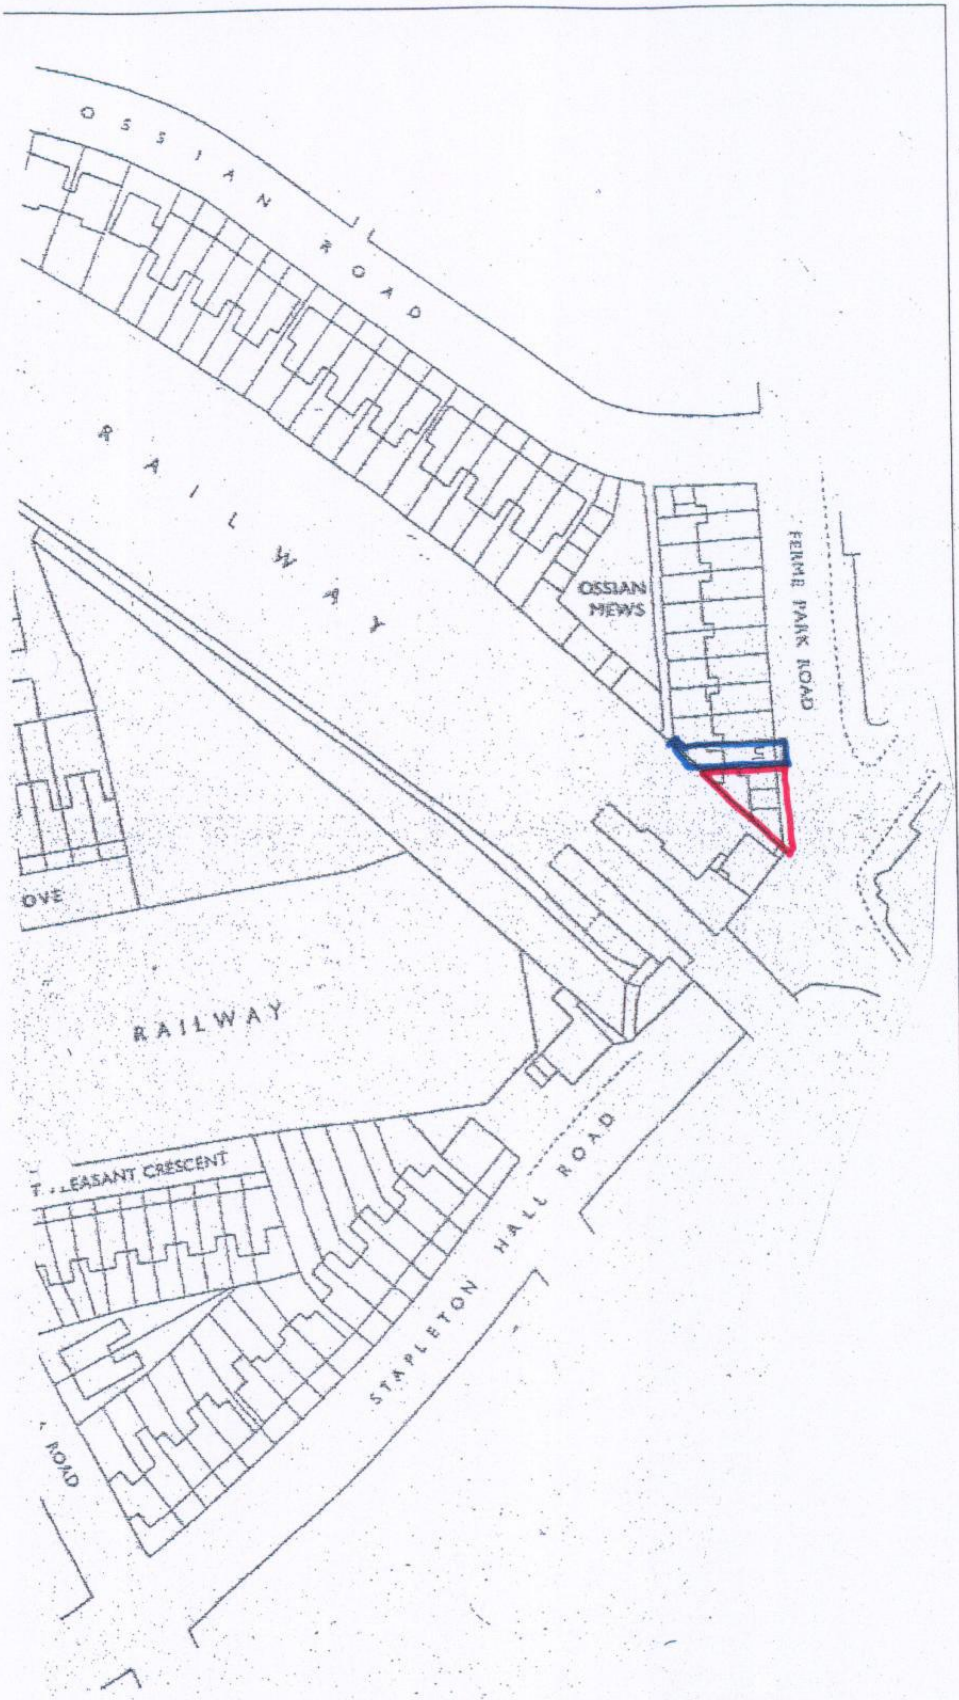

No scaled dimensions to be taken from this drawing. All dimensions to be site checked.

Revisions

No.	Note	Date

CG ARCHITECTS
221 East Barnet Road,
Barnet, Herts EN4 8QS
Tel: 020 8449 5100
Fax: 020 8449 5170

©

Client:
Mr A Patel

Site:
1 Ferme Park Road
London, N4 4DS

Drawing Title:
Site Plan

Scale: 1:1250

Date: Nov. 2008

Drg. No. 517/00

Rev. #