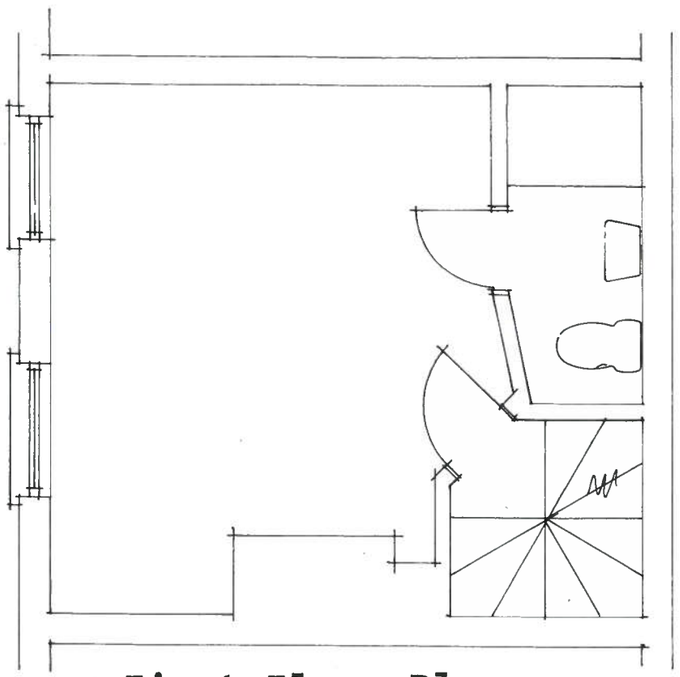

First Floor Plan

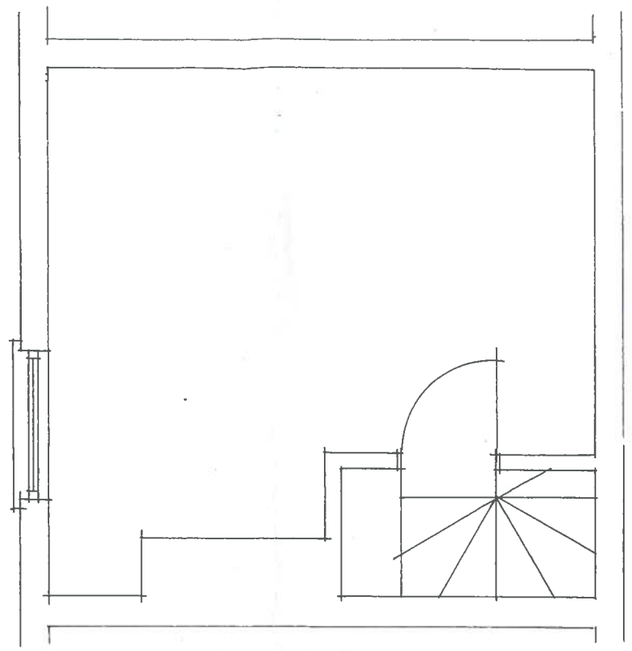

Loft Plan

david silverman architectural consultant
70 woodland drive, watford, herts wd17 3bz
mobile: 07941 306 146

SITE

4 Park Lane

London | N17 0JT

CLIENT

DETAIL

Existing

DATE

SCALE 1:50

DRAWN BY

DRAWING NUMBER

16/13/1

0m 5m

SCALE 1:50

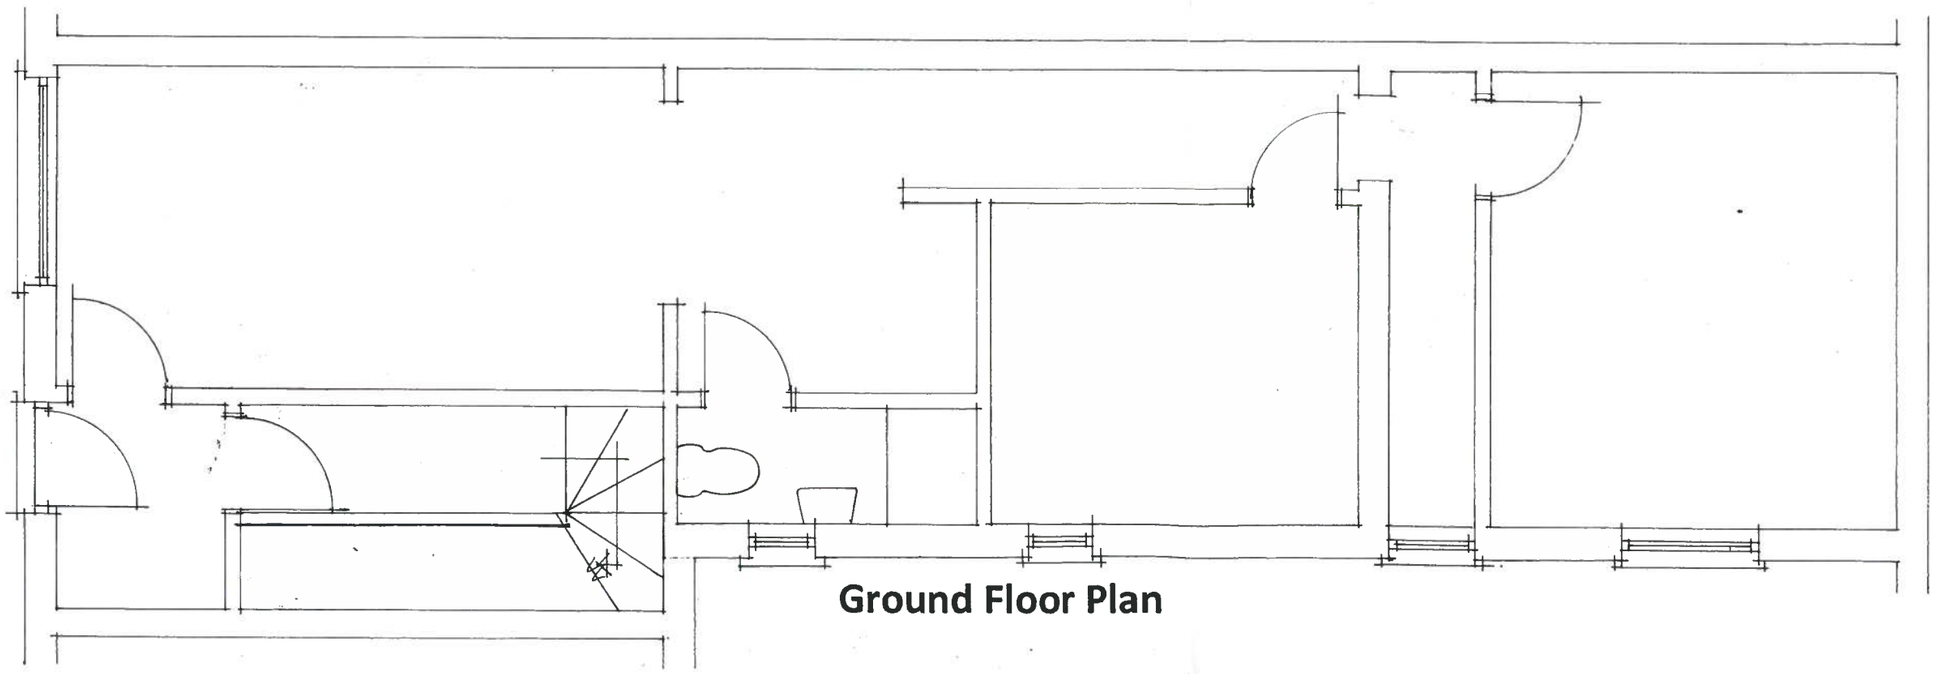

Ground Floor Plan

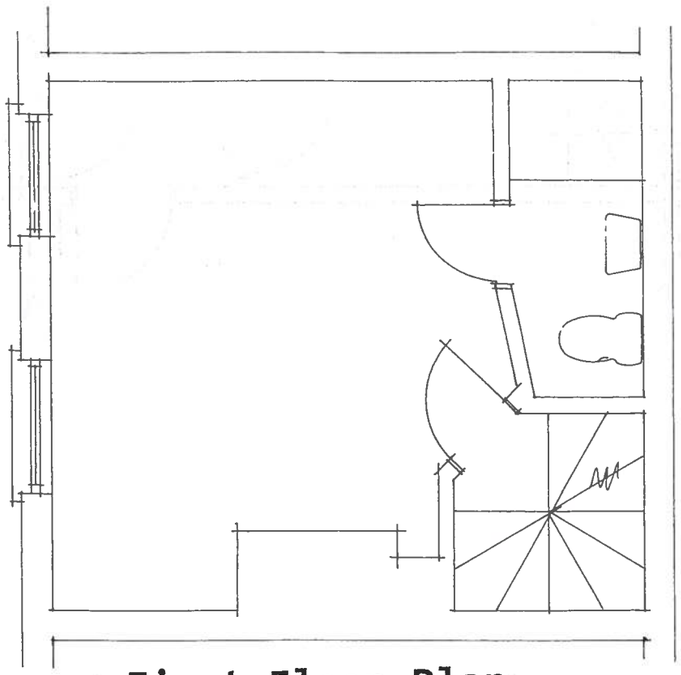

First Floor Plan

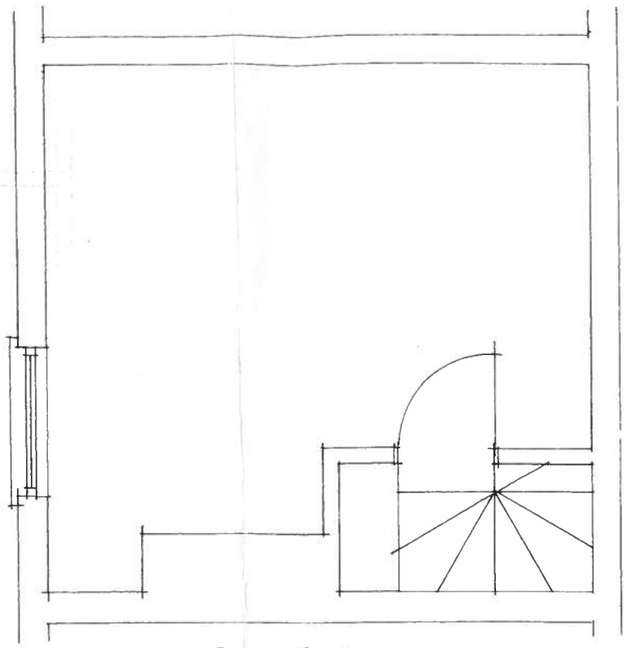

Loft Plan

david silverman architectural consultant
70 woodland drive. watford, herts wd17 3bz
mobile: 07941 306 146

SITE

~~4~~ Park Lane

London | N9 9BE

CLIENT

DETAIL

Proposed

DATE

SCALE 1:50

DRAWN B

DRAWING NUMBER

16/13/2

0m 5m

SCALE 1:50

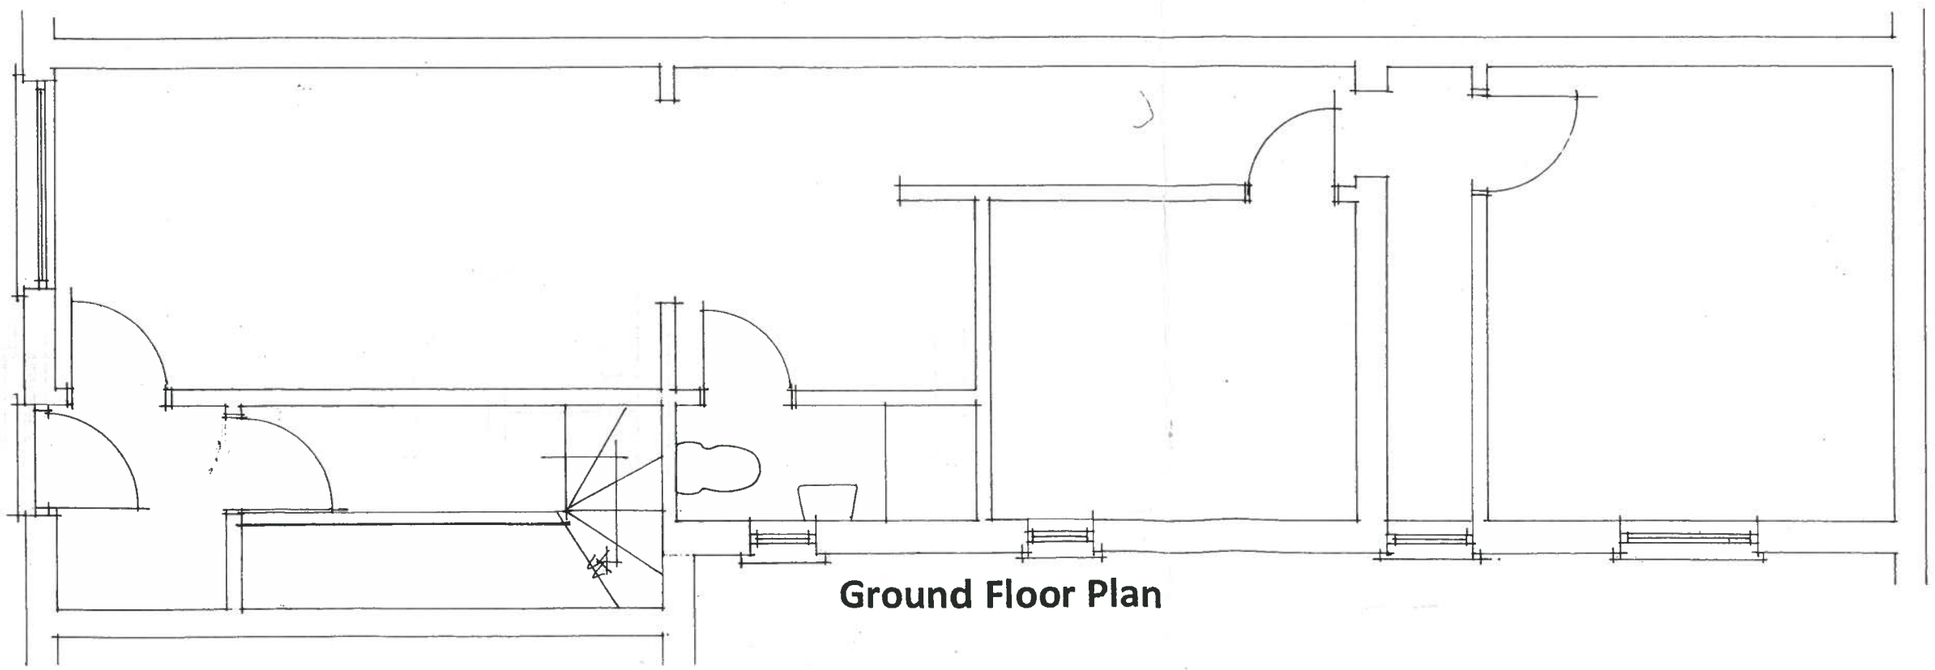

Ground Floor Plan