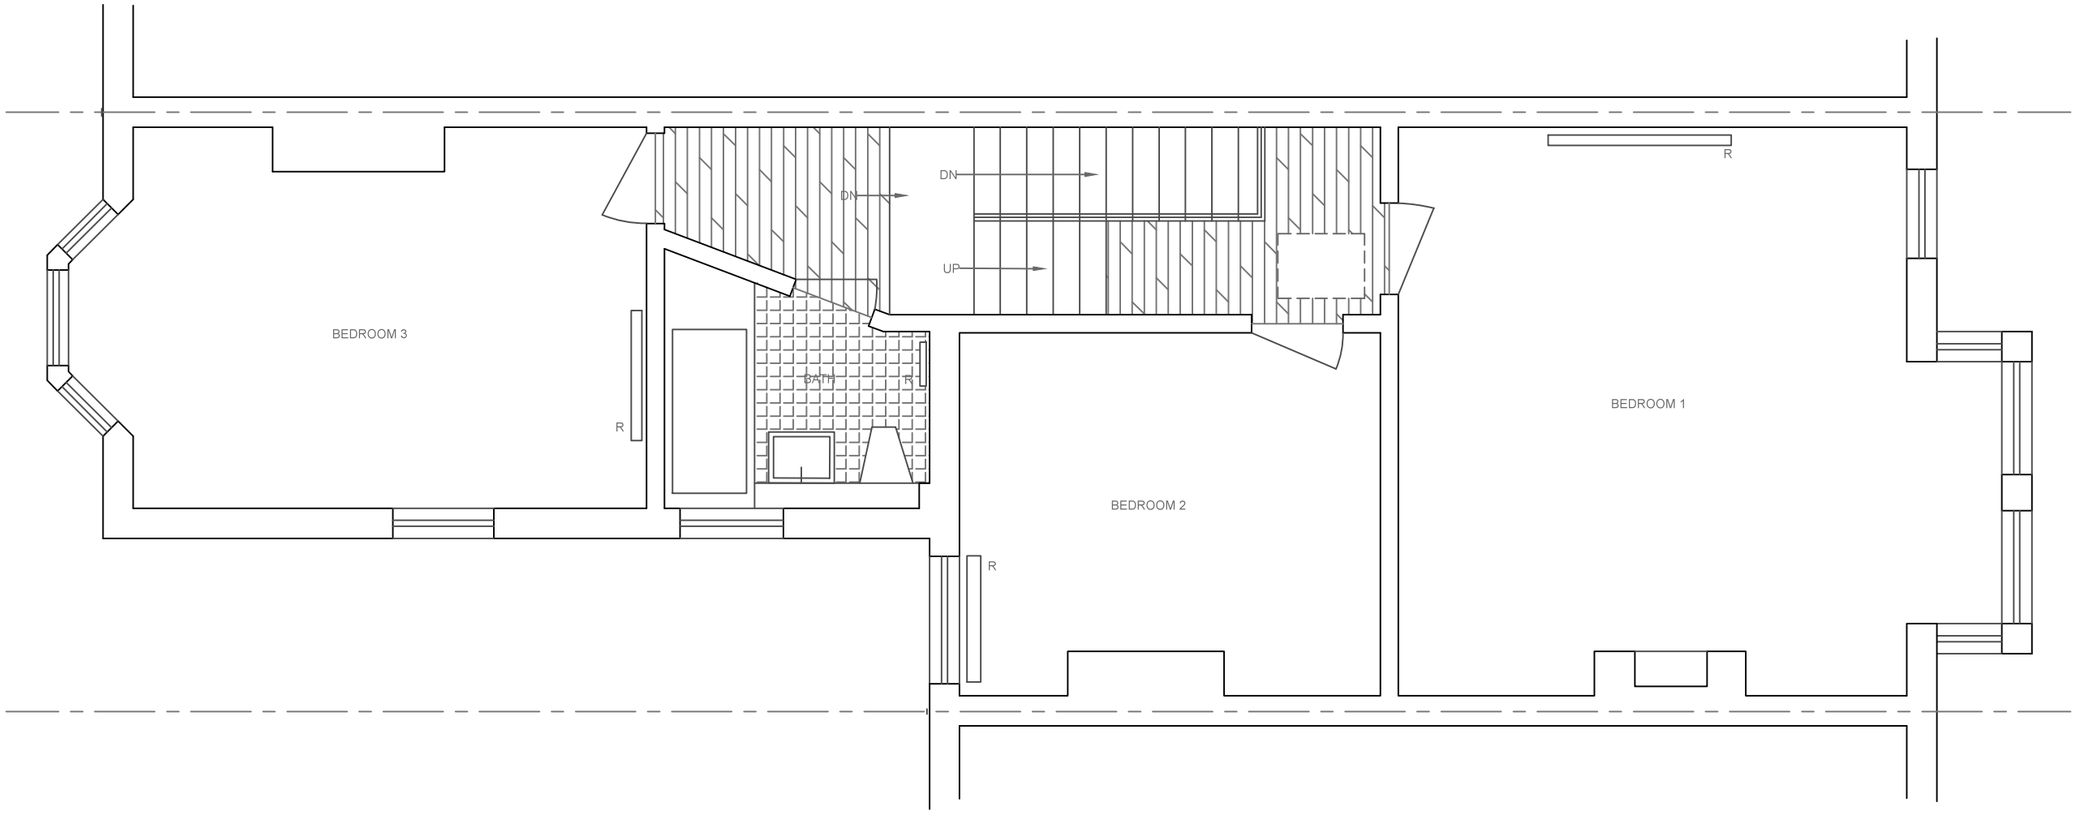

N

EXISTING FIRST FLOOR PLAN

1M 3M 5M 7M

ARCHITECTURAL DESIGN:

SCHEMA STUDIO

**8-11 ST. JOHN'S LANE
LOWER GROUND FLOOR
LONDON EC1M 4BF**

PROJECT:

**BAILEY RESIDENCE
45 BRUCE CASTLE ROAD
LONDON N17 8NL**

DRAWING TITLE:

EXISTING FIRST FLOOR PLAN

SCALE:

1:50 (A3)

DATE:

18 MARCH 2016

SHT NO:

A.3