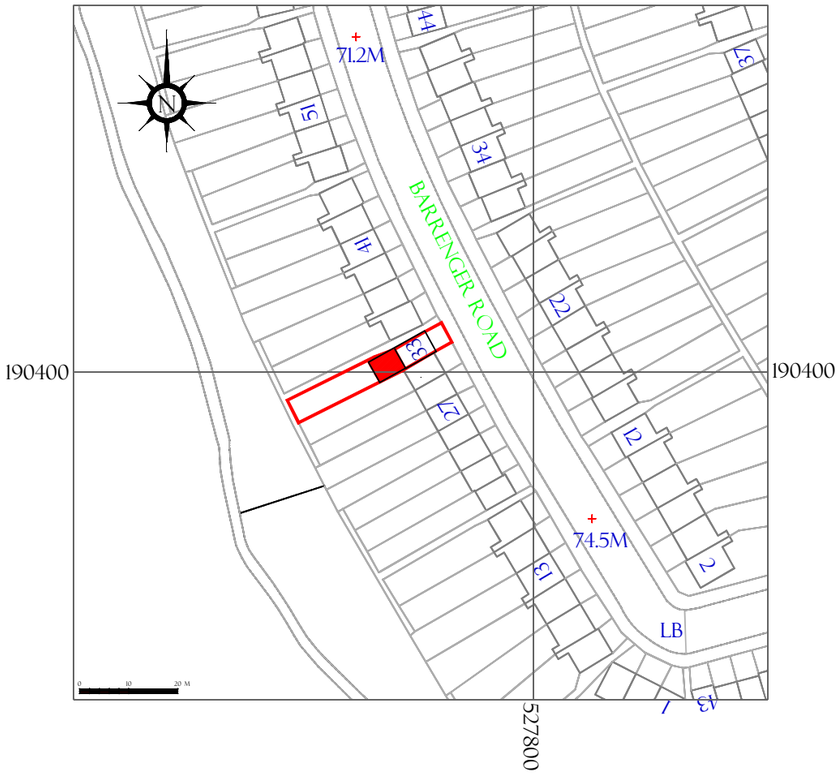

Metres
0 20 40 60 80 100

Scale: 1:1250

LOCATION MAP
SCALE: 1:1250

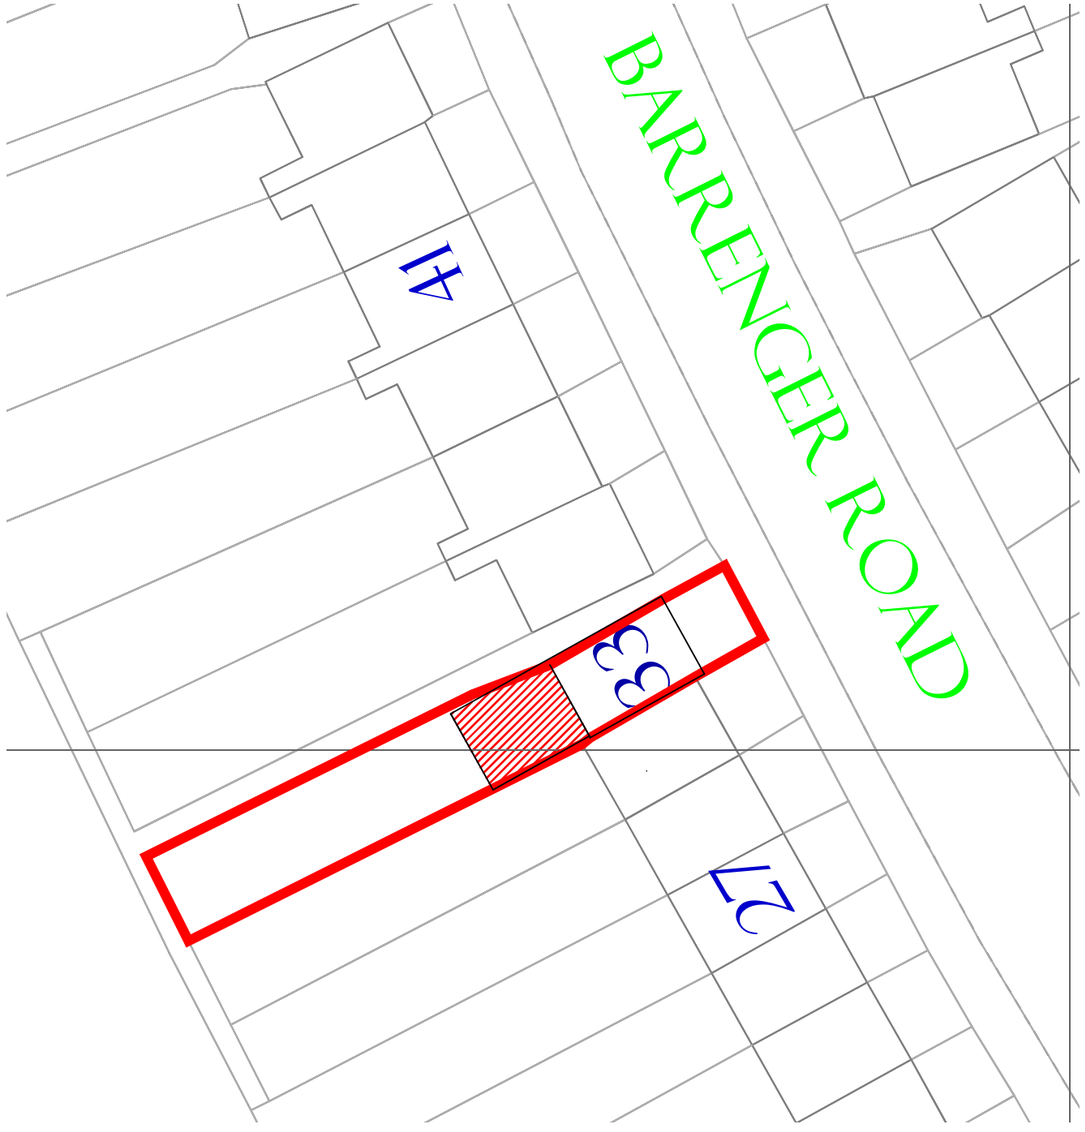

Metres
0 10 20

Scale: 1:500

BLOCK PLAN
SCALE: 1:500

NOTES

T Adebayo C.Eng
(Architecture, Design and Structure)
KEMP HOUSE
152-160 City Road
London EC1V 2NX
Tel: 07961-161810
E-mail: sales@planandbuild.net
www.planandbuild.net

Project Title
SINGLE STOREY
REAR EXTENSION

Project Address
33 BARRENGER ROAD,
N10 1HU

Drawing Title
LOCATION MAP &
BLOCK PLAN

Date 28 MARCH 2016

Drg No. PB-16/33BARR/10

Scale 1:1250 & 1:500