Location Plan existing

Scale 1/1250



N



Existing ground floor

Scale 1/100

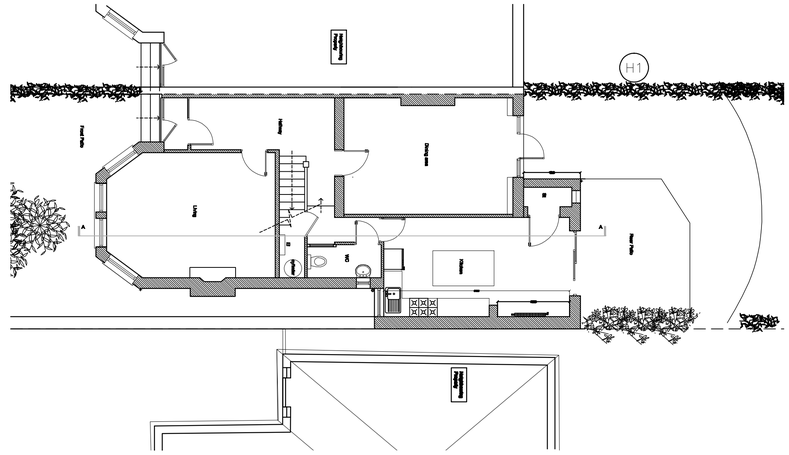

Existing Roof

Scale 1/100

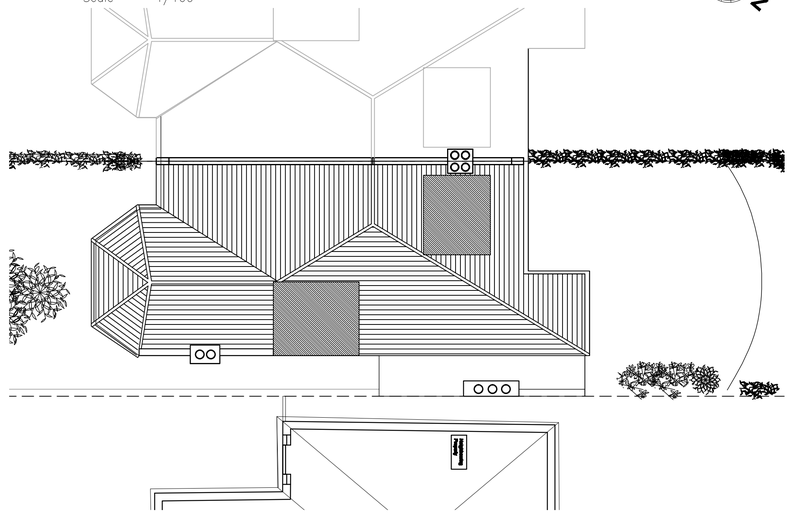

N



FRONT ELEVATION

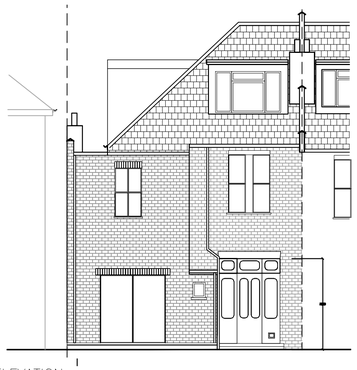

REAR ELEVATION

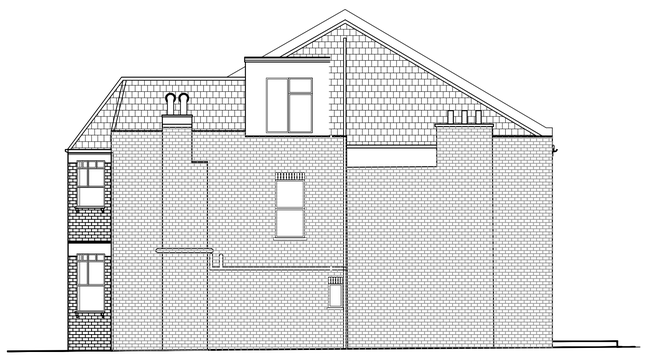

SIDE ELEVATION

1 m 10 m 20 m
0 m 2 m

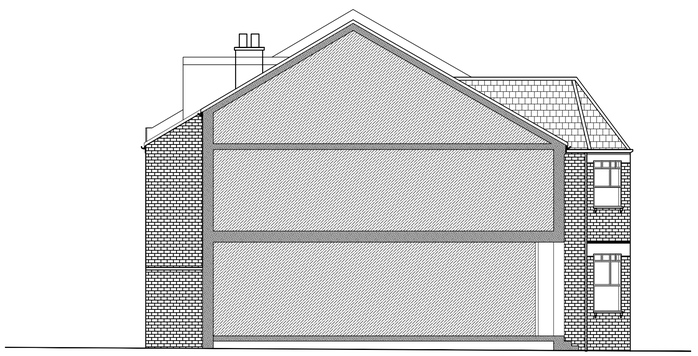

SECTION AA

PROJECT
Single storey rear extension
19 Donovan Avenue
N10 2JU

CLIENT
Yvonne Chakraborty

ZONE: A	DISCIPLINE: ARCHITECTURE	STATUS: Planning
LEVEL: A	DRAWING NUMBER: EX-01	REVISION
CAD FILE	XREF FILE	
JOB NO. 2016_0216-Chak	CI/SfB	
DRAWING TITLE: Existing drawings		
SCALE: 1:100@A1	DATE: 29.03.2016	DRAWN / CHECKED

Ricardo Pelayo Architecture
architecture . design . interiors
3 Newcombe Park, London NW7 3QN
Tel: +44(0)20 8959 6679 - Mobi: +44(0)79 1000 1616

PROJECT TITLE: Single storey rear extension