Location plan

Scale 1/200



Proposed ground floor

Scale 1/100

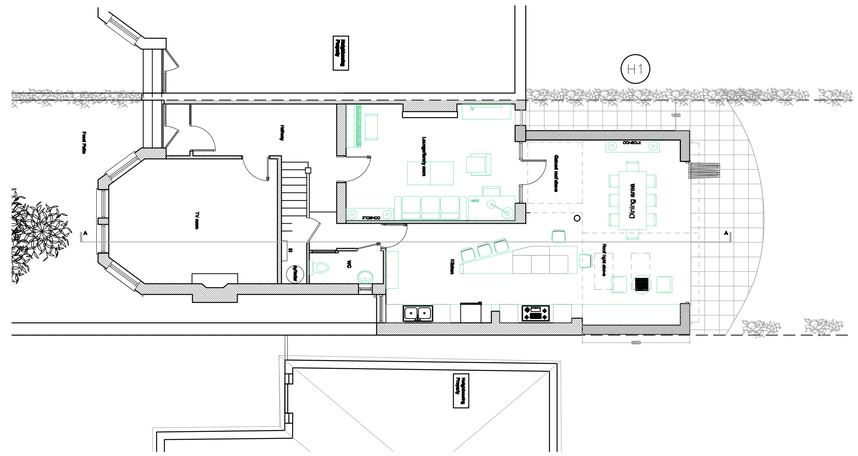

Proposed Roof

Scale 1/100

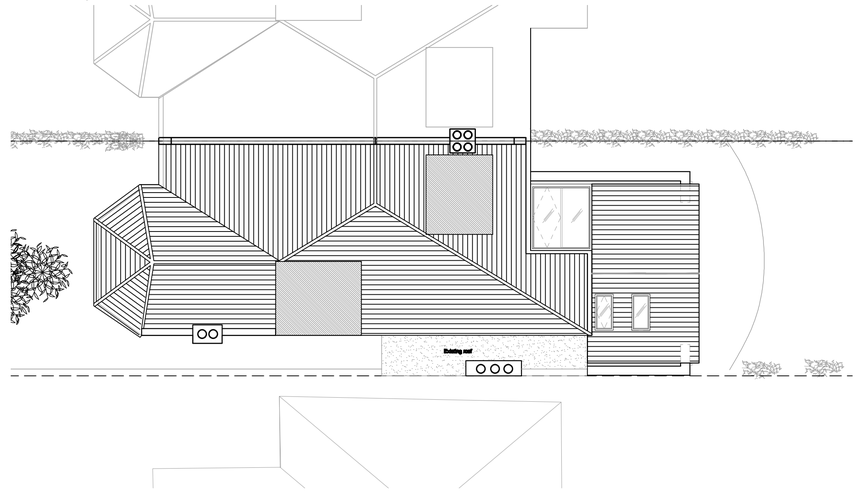



FRONT ELEVATION

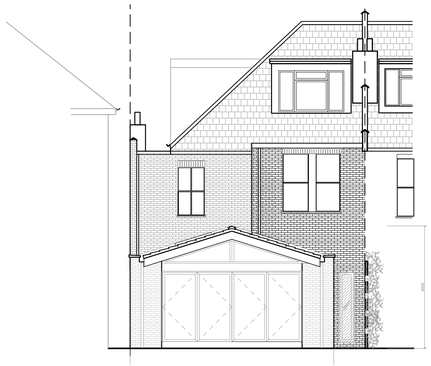

REAR ELEVATION

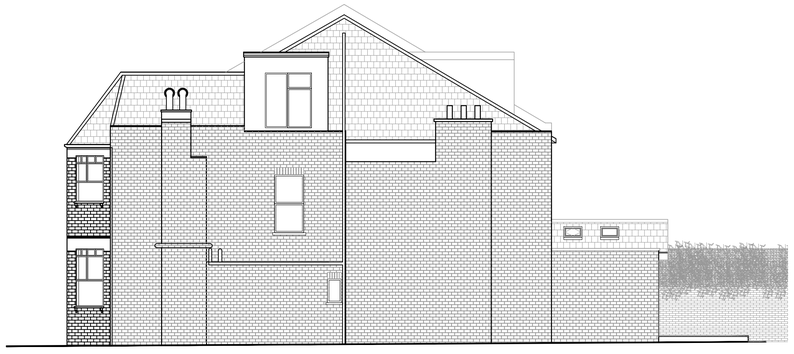

SIDE ELEVATION

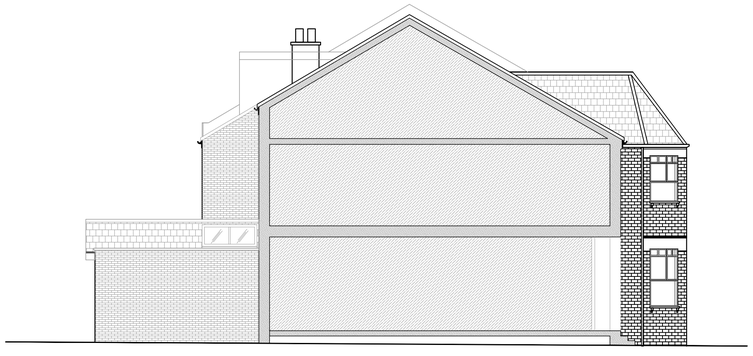

SIDE ELEVATION

1 m 10 m 20 m
0 m 2 m

PROJECT
Single storey rear extension
13 Donovan Avenue
N10 2JU

CLIENT
Yvonne Chakraborty

ZONE	DISCIPLINE	STATUS
A	ARCHITECTURE	Planning
LEVEL	DRAWING NUMBER	REVISION
A	AP-01	A
CAD FILE	XREF FILE	
JOB NO. 2016_0216-Chak	CI/SfB	
DRAWING TITLE	Proposed drawings	
SCALE 1:100@A1	DATE 19.04.2016	DRAWN / CHECKED

Ricardo Pelayo Architecture
architecture . design . interiors
3 Newcombe Park, London NW7 3QN
Tel : +44(0)20 8959 6679 - Mobile +44(0)79 1020 1516

PROJECT TITLE **Single storey rear extension**