
RISLEY AVENUE

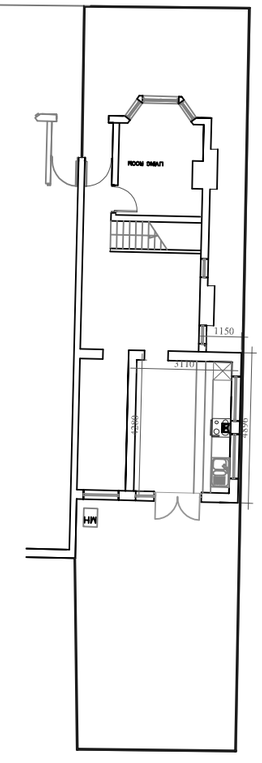

SITE PLAN

0 1 2 3 4 5m

LINEAR SCALE 1:200

LEGEND

EXISTING TREE

MH MANHOLE

SITE BOUNDARY

DRAIN RUN

NOTES

PROJECT:

PROPOSED ALTERATION TO REAR EXTENSION
AT NO. 106 RISLEY AVENUE,
LONDON N17 7ES

CLIENT:

MR. HAKAN CALABAKUL

ARCHITECTS:

ARCHEXEL LIMITED LONDON
ARCHITECTURE. DESIGN
6, MALCOLM WAY LONDON, E11 1PW
TEL. +44 (0) 208 257 8460

DRWG. TITLE
SITE PLAN

DESIGNED	CA
DRAWN	CA
CHECKED	CA
SCALE	1 :200@A3
DATE: DECEMBER, 2015	SHEET NO HC-02