0 1 2 3 4 1:50 @ A3

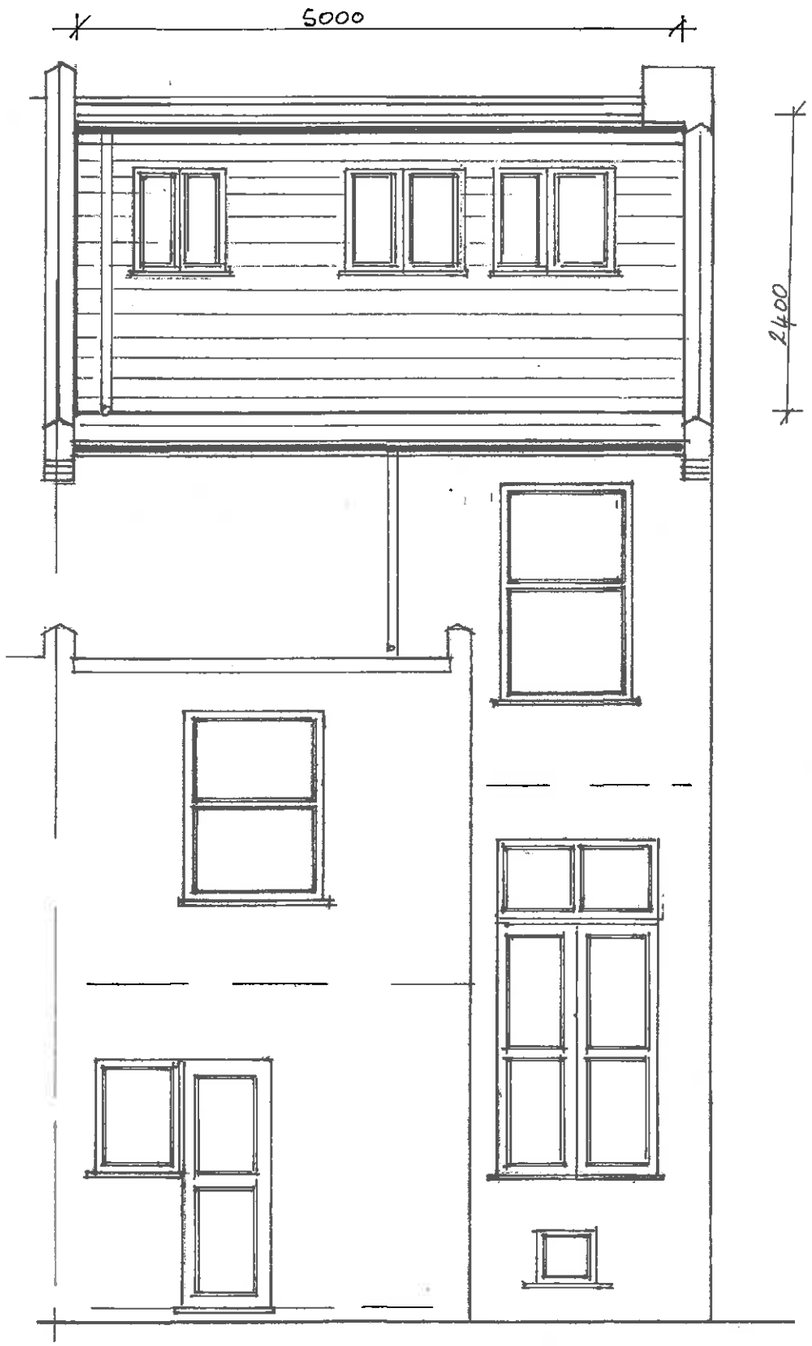

REAR ELEVATION

DORMER VOLUME

$\frac{5.0 \times 3.6 \times 2.4}{2} = 21.6m^3$

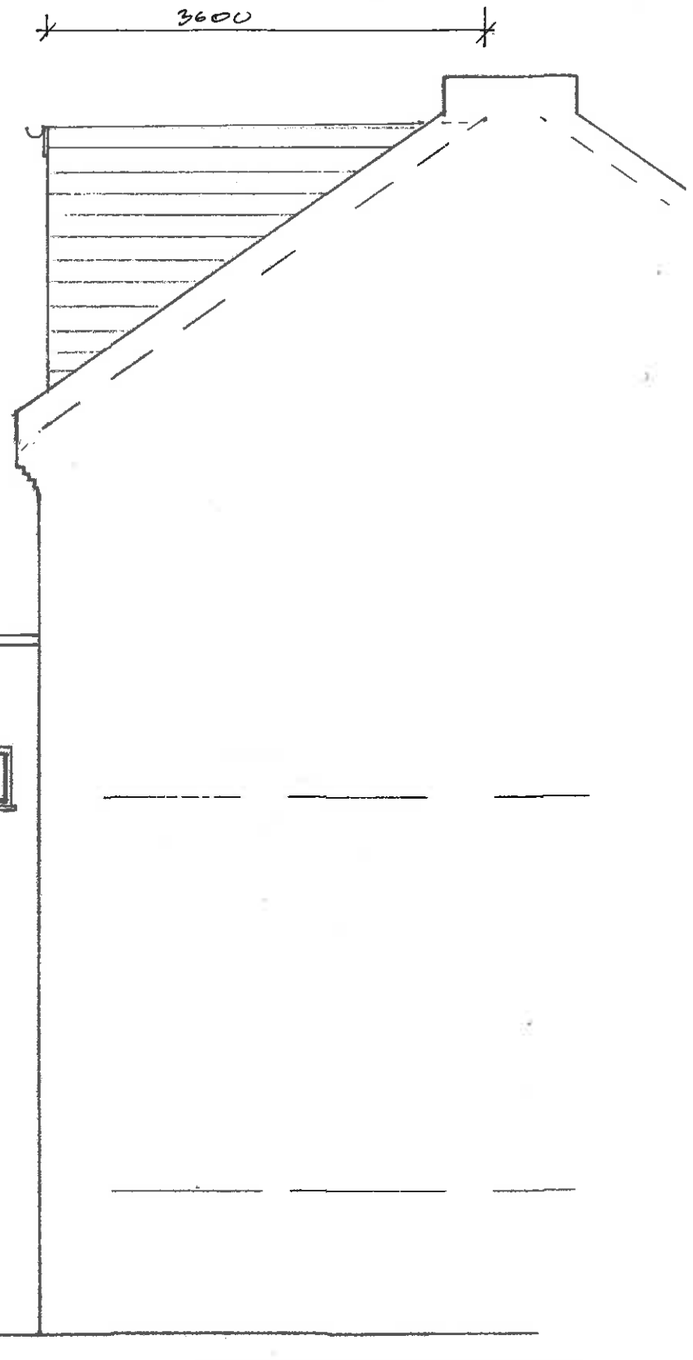

SIDE ELEVATION

25 Warham Road N4
Drawing No 25-16-L06
Proposed Side & Rear Elevations
Scale 1:50