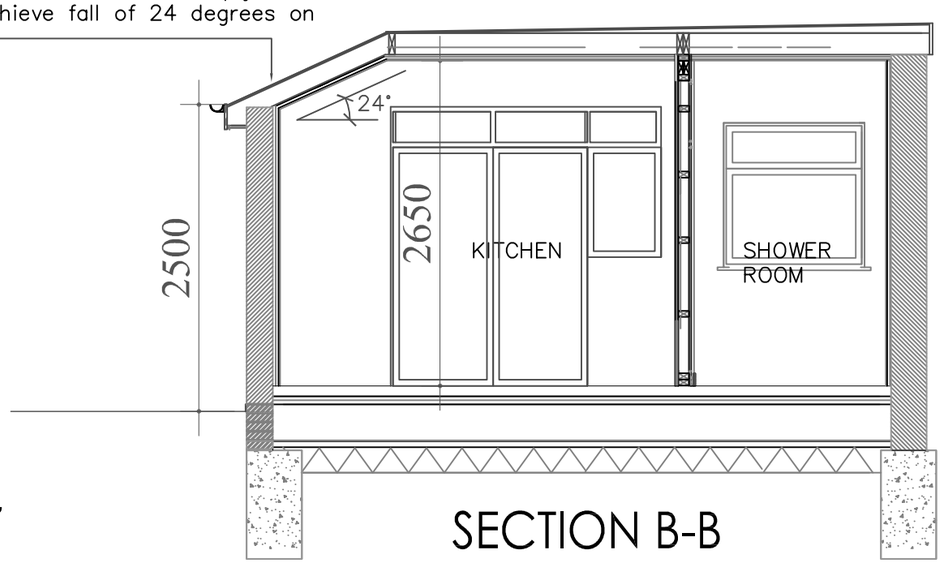


SECTION B-B

SECTION A-A

5m 4 3 2 1 0

LINEAR SCALE 1:50

NOTES

PROJECT:

PROPOSED ALTERATION TO REAR EXTENSION AT NO. 106 RISLEY AVENUE, LONDON N17 7ES

CLIENT:

MR. HAKAN CALABAKUL

ARCHITECTS:

ARCHEXEL LIMITED LONDON
ARCHITECTURE. DESIGN
6, MALCOLM WAY LONDON, E11 1PW
TEL. +44 (0) 208 257 8460

DRWG. TITLE

PROPOSED SECTIONS

DESIGNED	CA
DRAWN	CA
CHECKED	CA
SCALE	1 :50@A3
DATE: DECEMBER, 2015	SHEET NO HC-06