LIGHTHOUSE ARCHITECTURE

264 FINCHLEY ROAD,
HAMPSTEAD, LONDON NW3 7AA

mbglighthouse@gmail.com

Tel: 02077 944291 Fax: 02077 944291
Mob: 07891 873884

Conditions:

[1] This drawing is the property of Lighthouse Architecture and is issued only for the purpose described.

[2] All dimensions andconditions must be checked on site and any discrepancies must be reported immediately to Lighthouse Architecture.

[3] All materials must be erected, installed and fixed according to the manufacturers instructions.

Approvals:

The Signatures below confirm approval of the drawing by the client & contractors.

Client Approved:

Contractor Approved:

CLIENT:
Mr R. Molliura

PROJECT:
Cafe Conversion
229-231 MUSWELL HILL

TITLE:
ROOF EXISTING

DWG No: 003 REV: -

SCALE: 1.100 @ A3 DATE: June 2014

ISSUED ONLY FOR: INFORMATION

Revision	Description	Sig	Date

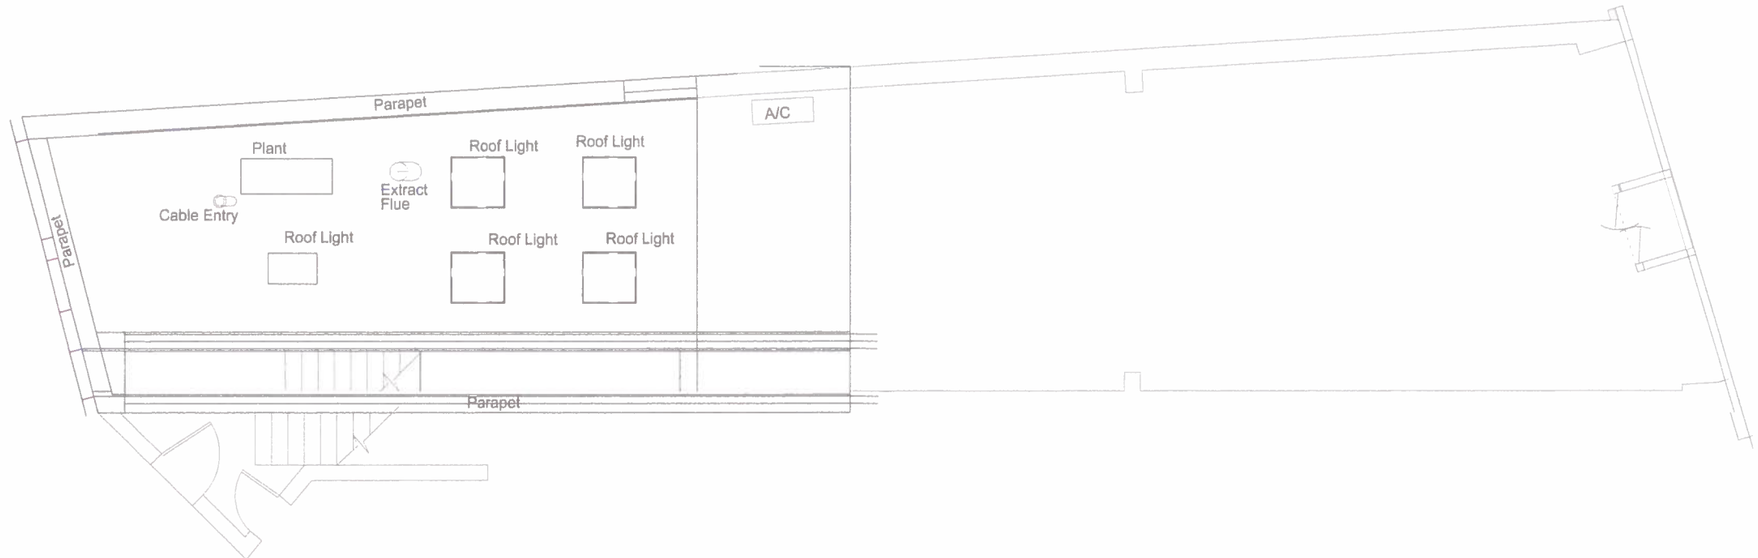

ROOF EXISTING

...\Ground floor proposed.dgn 03/04/2016 15:21:22

LIGHTHOUSE ARCHITECTURE

264 FINCHLEY ROAD,
HAMPSTEAD, LONDON NW3 7AA

mbglighthouse@gmail.com

Tel: 02077 944291 Fax: 02077 944291
Mob: 07891 873884

Conditions:

[1] This drawing is the property of Lighthouse Architecture and is issued only for the purpose described.

[2] All dimensions andconditions must be checked on site and any discrepancies must be reported immediately to Lighthouse Architecture.

[3] All materials must be erected, installed and fixed according to the manufacturers instructions.

Approvals:

The Signatures below confirm approval of the drawing by the client & contractors.

Client Approved:

Contractor Approved:

CLIENT:
Mr R. Mollura

PROJECT:
Cafe Conversion
229-231 MUSWELL HILL

TITLE:
ROOF PROPOSED

DWG No. 008 REV: A

SCALE: 1:100 @ A3 DATE June 2014

ISSUED ONLY FOR: INFORMATION

Revision	Descriptio	Sig	Date
A	Trellis added behind parapet	am	Mar 16

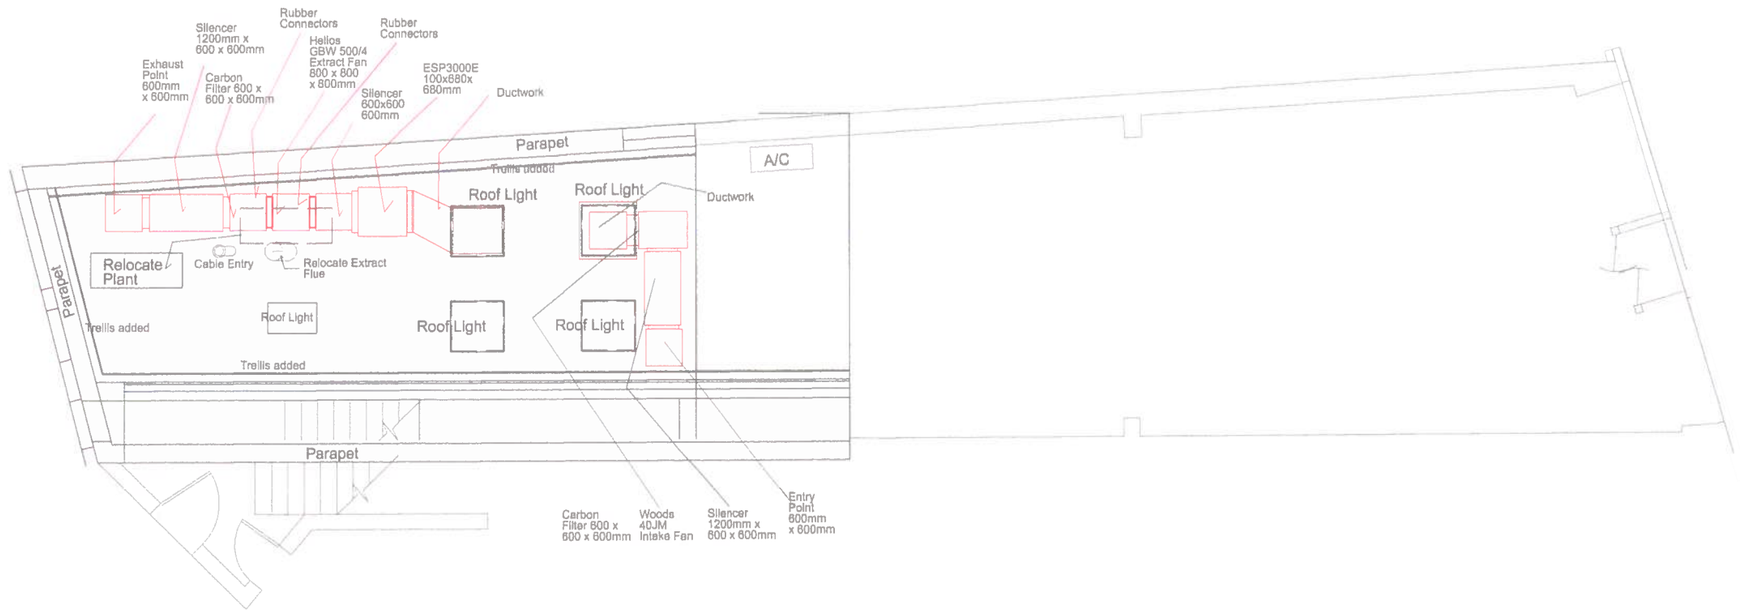

ROOF PLAN PROPOSED

...\Ground floor proposed.dgn 03/04/2016 15:17:34

LIGHTHOUSE ARCHITECTURE

264 FINCHLEY ROAD,
HAMPSTEAD, LONDON NW3 7AA

mbglighthouse@gmail.com

Tel: 02077 944291 Fax: 02077 944291
Mob: 07891 873884

Conditions:

[1] This drawing is the property of Lighthouse Architecture and is issued only for the purpose described.

[2] All dimensions andconditions must be checked on site and any discrepancies must be reported immediately to Lighthouse Architecture.

[3] All materials must be erected, installed and fixed according to the manufacturers instructions.

Approvals:

The Signatures below confirm approval of the drawing by the client & contractors.

Client Approved:

Contractor Approved:

CLIENT:
Mr R. Mollura

PROJECT:
Cafe Conversion
229-231 MUSWELL HILL

TITLE:
REAR & SIDE ELEVATIONS EXISTING

DWG No: 005 REV: -

SCALE: 1:100 @ A3 DATE: June 2014

ISSUED ONLY FOR: INFORMATION

Revision	Description	Sig	Date

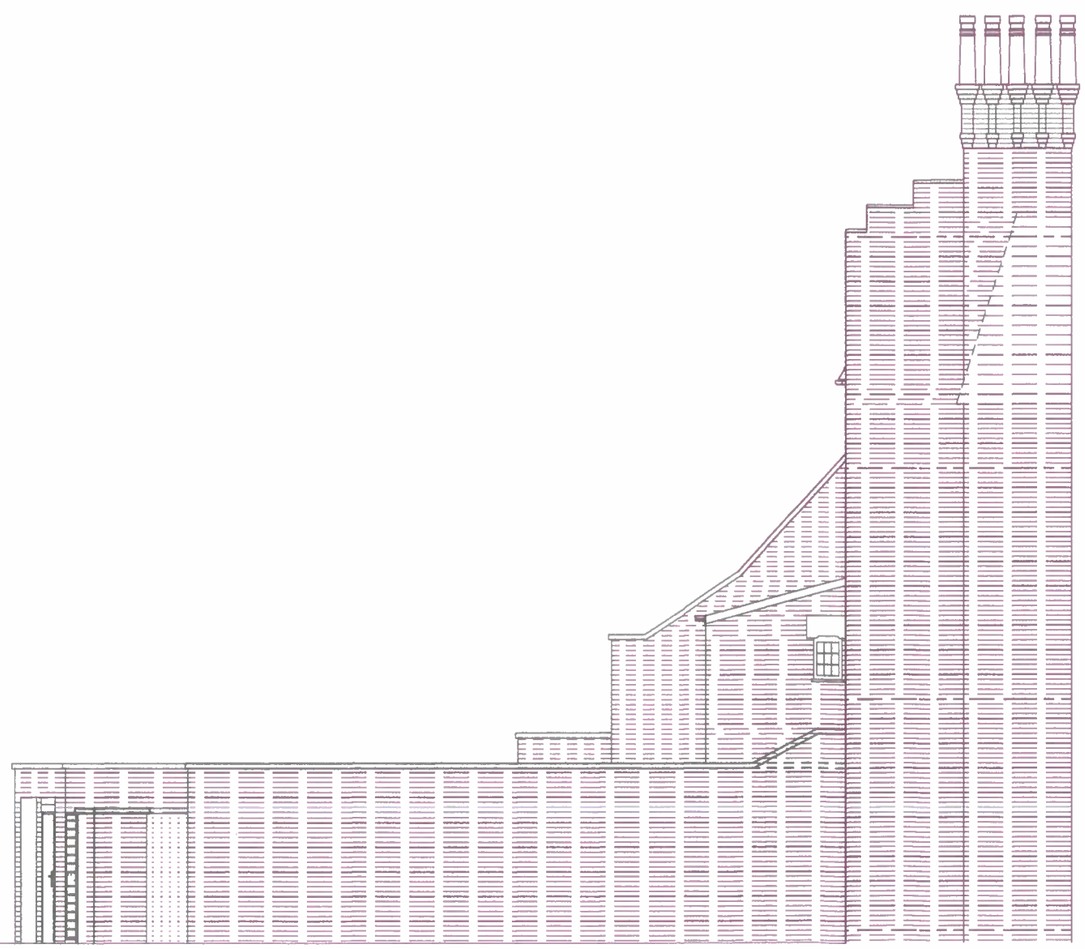

SIDE ELEVATION



REAR ELEVATION

...\Ground floor proposed.dgn 03/04/2016 15:20:48

LIGHTHOUSE ARCHITECTURE

264 FINCHLEY ROAD,
HAMPSTEAD, LONDON NW3 7AA

mbglighthouse@gmail.com

Tel: 02077 944291 Fax: 02077 944291
Mob: 07891 873884

Conditions:

[1] This drawing is the property of Lighthouse Architecture and is issued only for the purpose described.

[2] All dimensions andconditions must be checked on site and any discrepancies must be reported immediately to Lighthouse Architecture.

[3] All materials must be erected, installed and fixed according to the manufacturers instructions.

Approvals:

The Signatures below confirm approval of the drawing by the client & contractors.

Client Approved:

Contractor Approved:

CLIENT:
Mr R. Mollura

PROJECT:
Cafe Conversion
229-231 MUSWELL HILL

TITLE:
REAR & SIDE ELEVATIONS PROPOSED

DWG No: 004 REV: - A

SCALE: 1.100 @ A3 DATE: June 2014

ISSUED ONLY FOR: INFORMATION

Revision	Description	Sig	Date
A	Trellis fencing added over parapet	sam	Mar 16

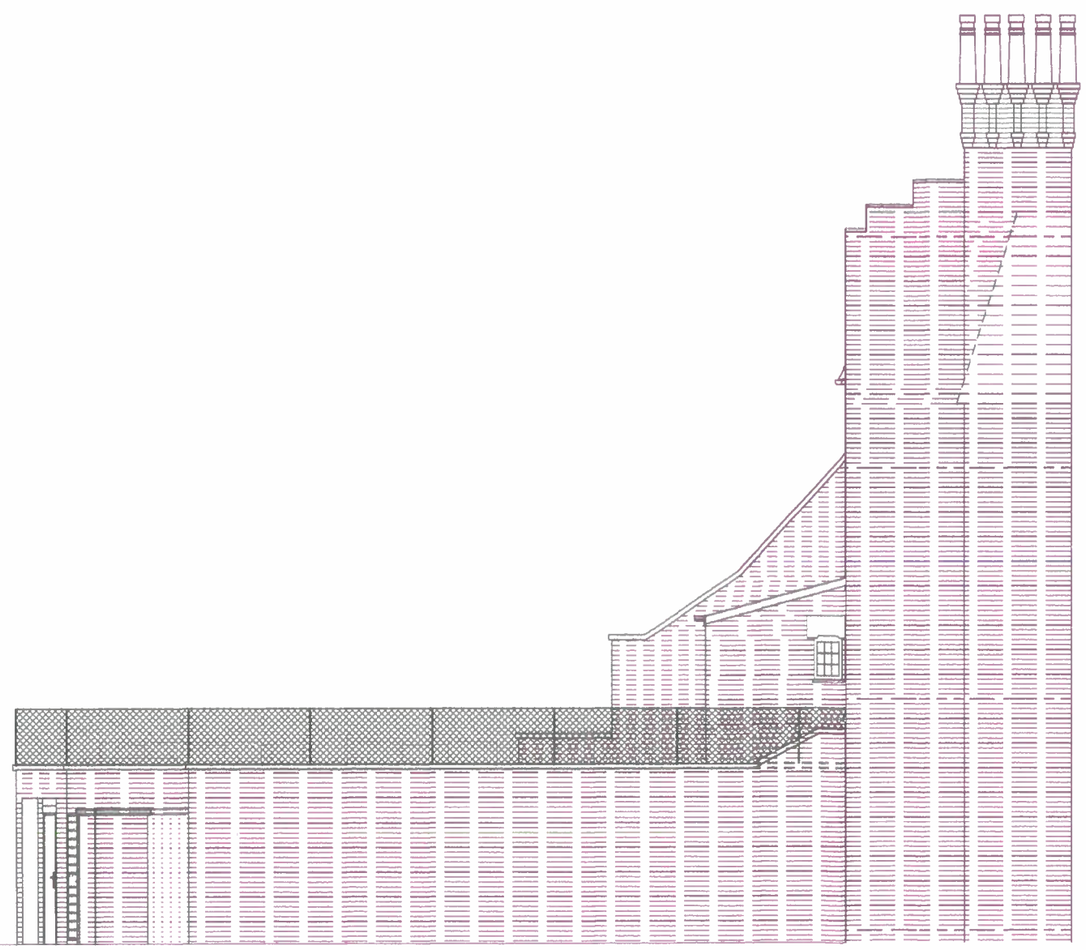

SIDE ELEVATION



REAR ELEVATION

...\Ground floor proposed.dgn 03/04/2016 15:20:10