Rev	Date	Description
-	-	-

LONG SECTION BB

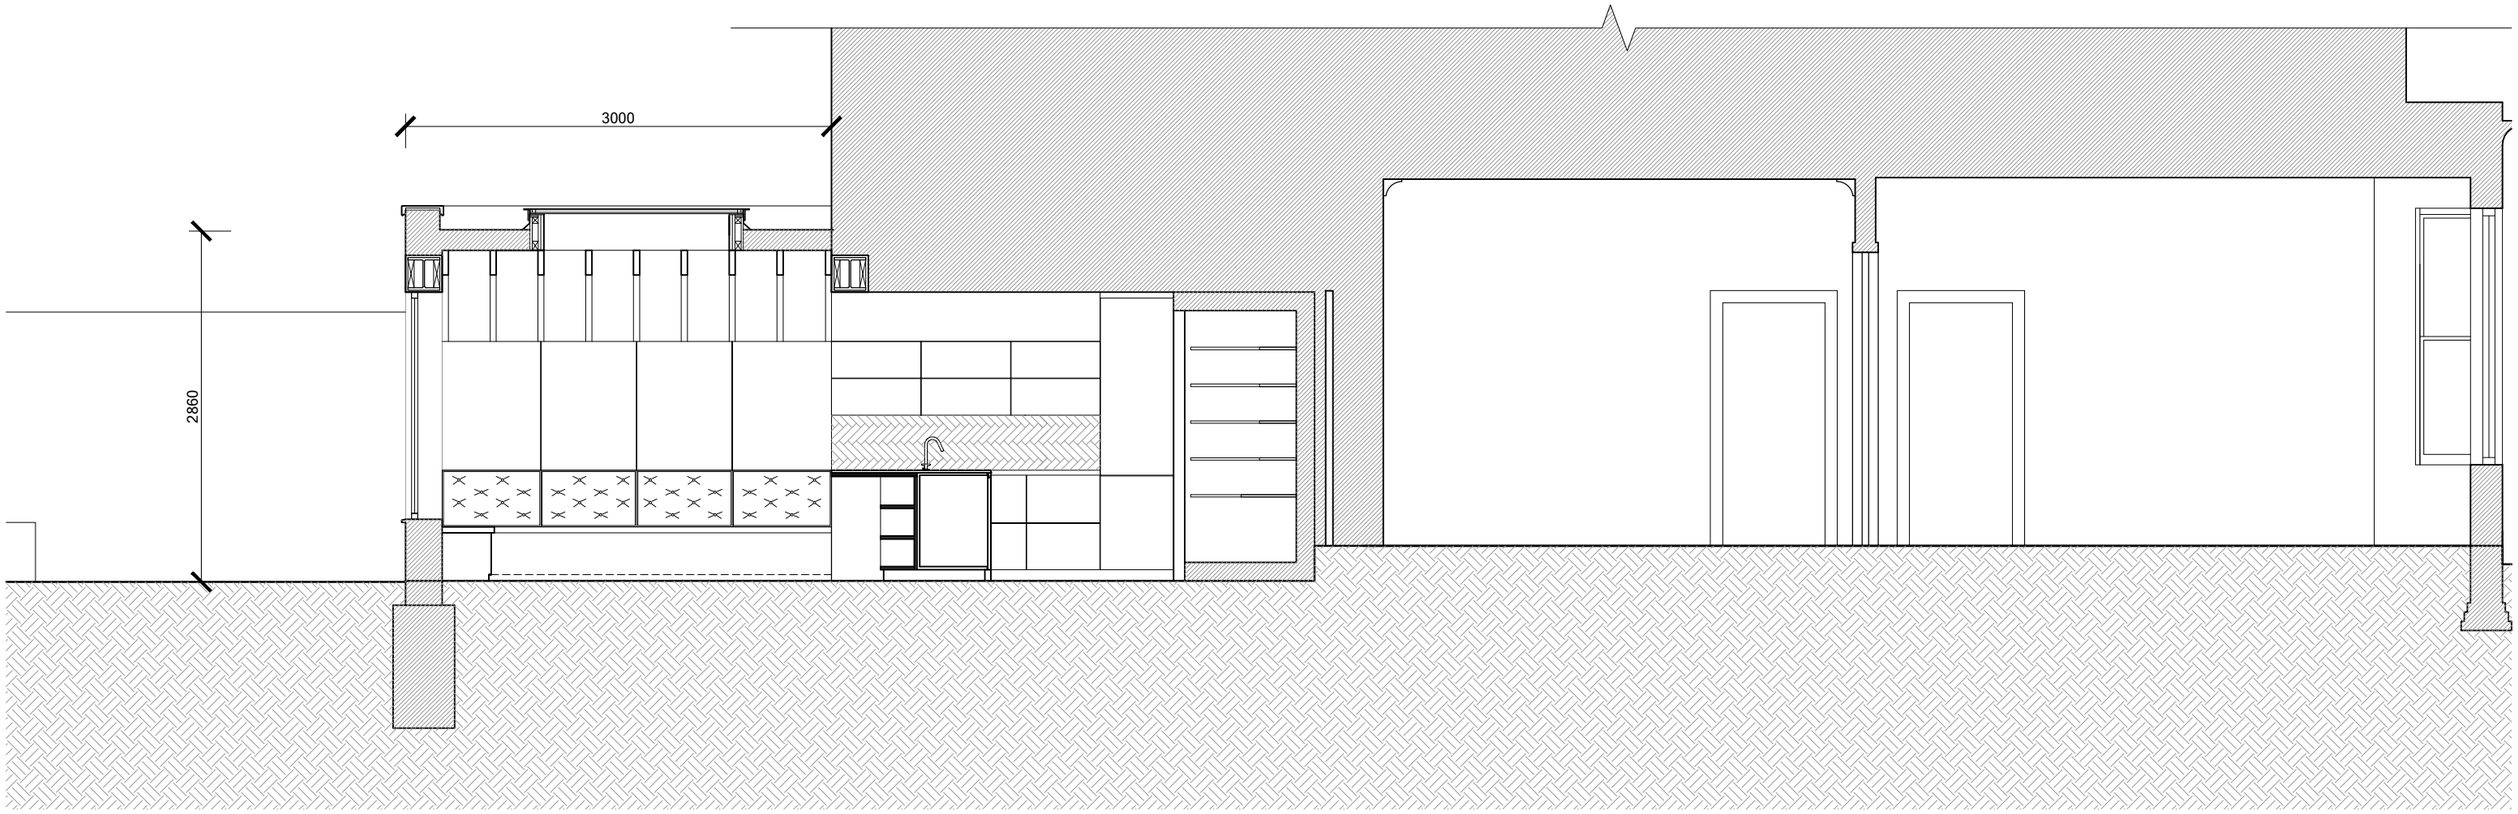

PROPOSED

Notes

0 .5 1 1.5 2 m

Client

Stephany Ungless & Kevin Cecil
5 Connaught Road
London
N4 4NT

Project

5 Connaught Road
London
N4 4NT

Title

PROPOSED
LONG SECTION BB

Job No	Dwg No	Rev	Stage
CNT.5	GA-301	P1	A/B/C
Date	Scale	Drwn	Chkd
JAN 2016	1/50 @ A3	NH	MW

-

MELISSA WHITE ARCHITECTS
118 Tollington Park
London N4 3RB
Tel +44 [0]7956 404299
info@melissawhitearchitects.com