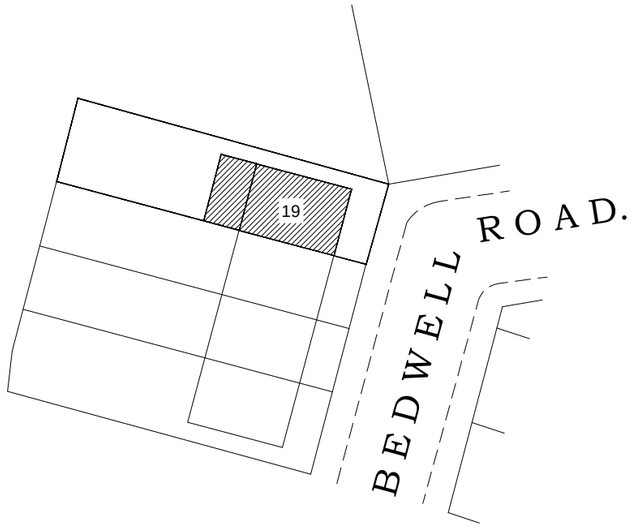

BLOCK PLAN.

NOTE:
ALL DIMENSIONS AND DETAILS TO BE CHECKED BY CONTRACTOR ON SITE BEFORE WORK COMMENCES.
PARTY WALL NOTICE SHOULD BE SERVED BY OWNER.

STRAIGHT ARCH LTD.
ARCHITECTURAL AND STRUCTURAL SERVICES.
TEL: 0788 797 3354
straightarch@yahoo.com

TITLE: - BLOCK PLAN

PROJECT : 19 BEDWELL ROAD, LONDON, N17-7AH.

Date: MAR. 2016
Scale: 1:500@A3
Sheet No. B1-05
File No.