PLANNING ISSUE

Check all dimensions on site. Do not scale off drawings without prior consultation. Any discrepancies to be reported to architects before execution of relevant works. This drawing has been produced for Tim Jenkin and Jess Gough for the works at Flat 2, 52 Church Crescent, London, N10 3NE and for that application alone and is not intended for use by any other person or for any other purpose. Drawings remain copyright of Hayhurst and Co. and may not be reproduced without written consent or licence.

N

0 2m

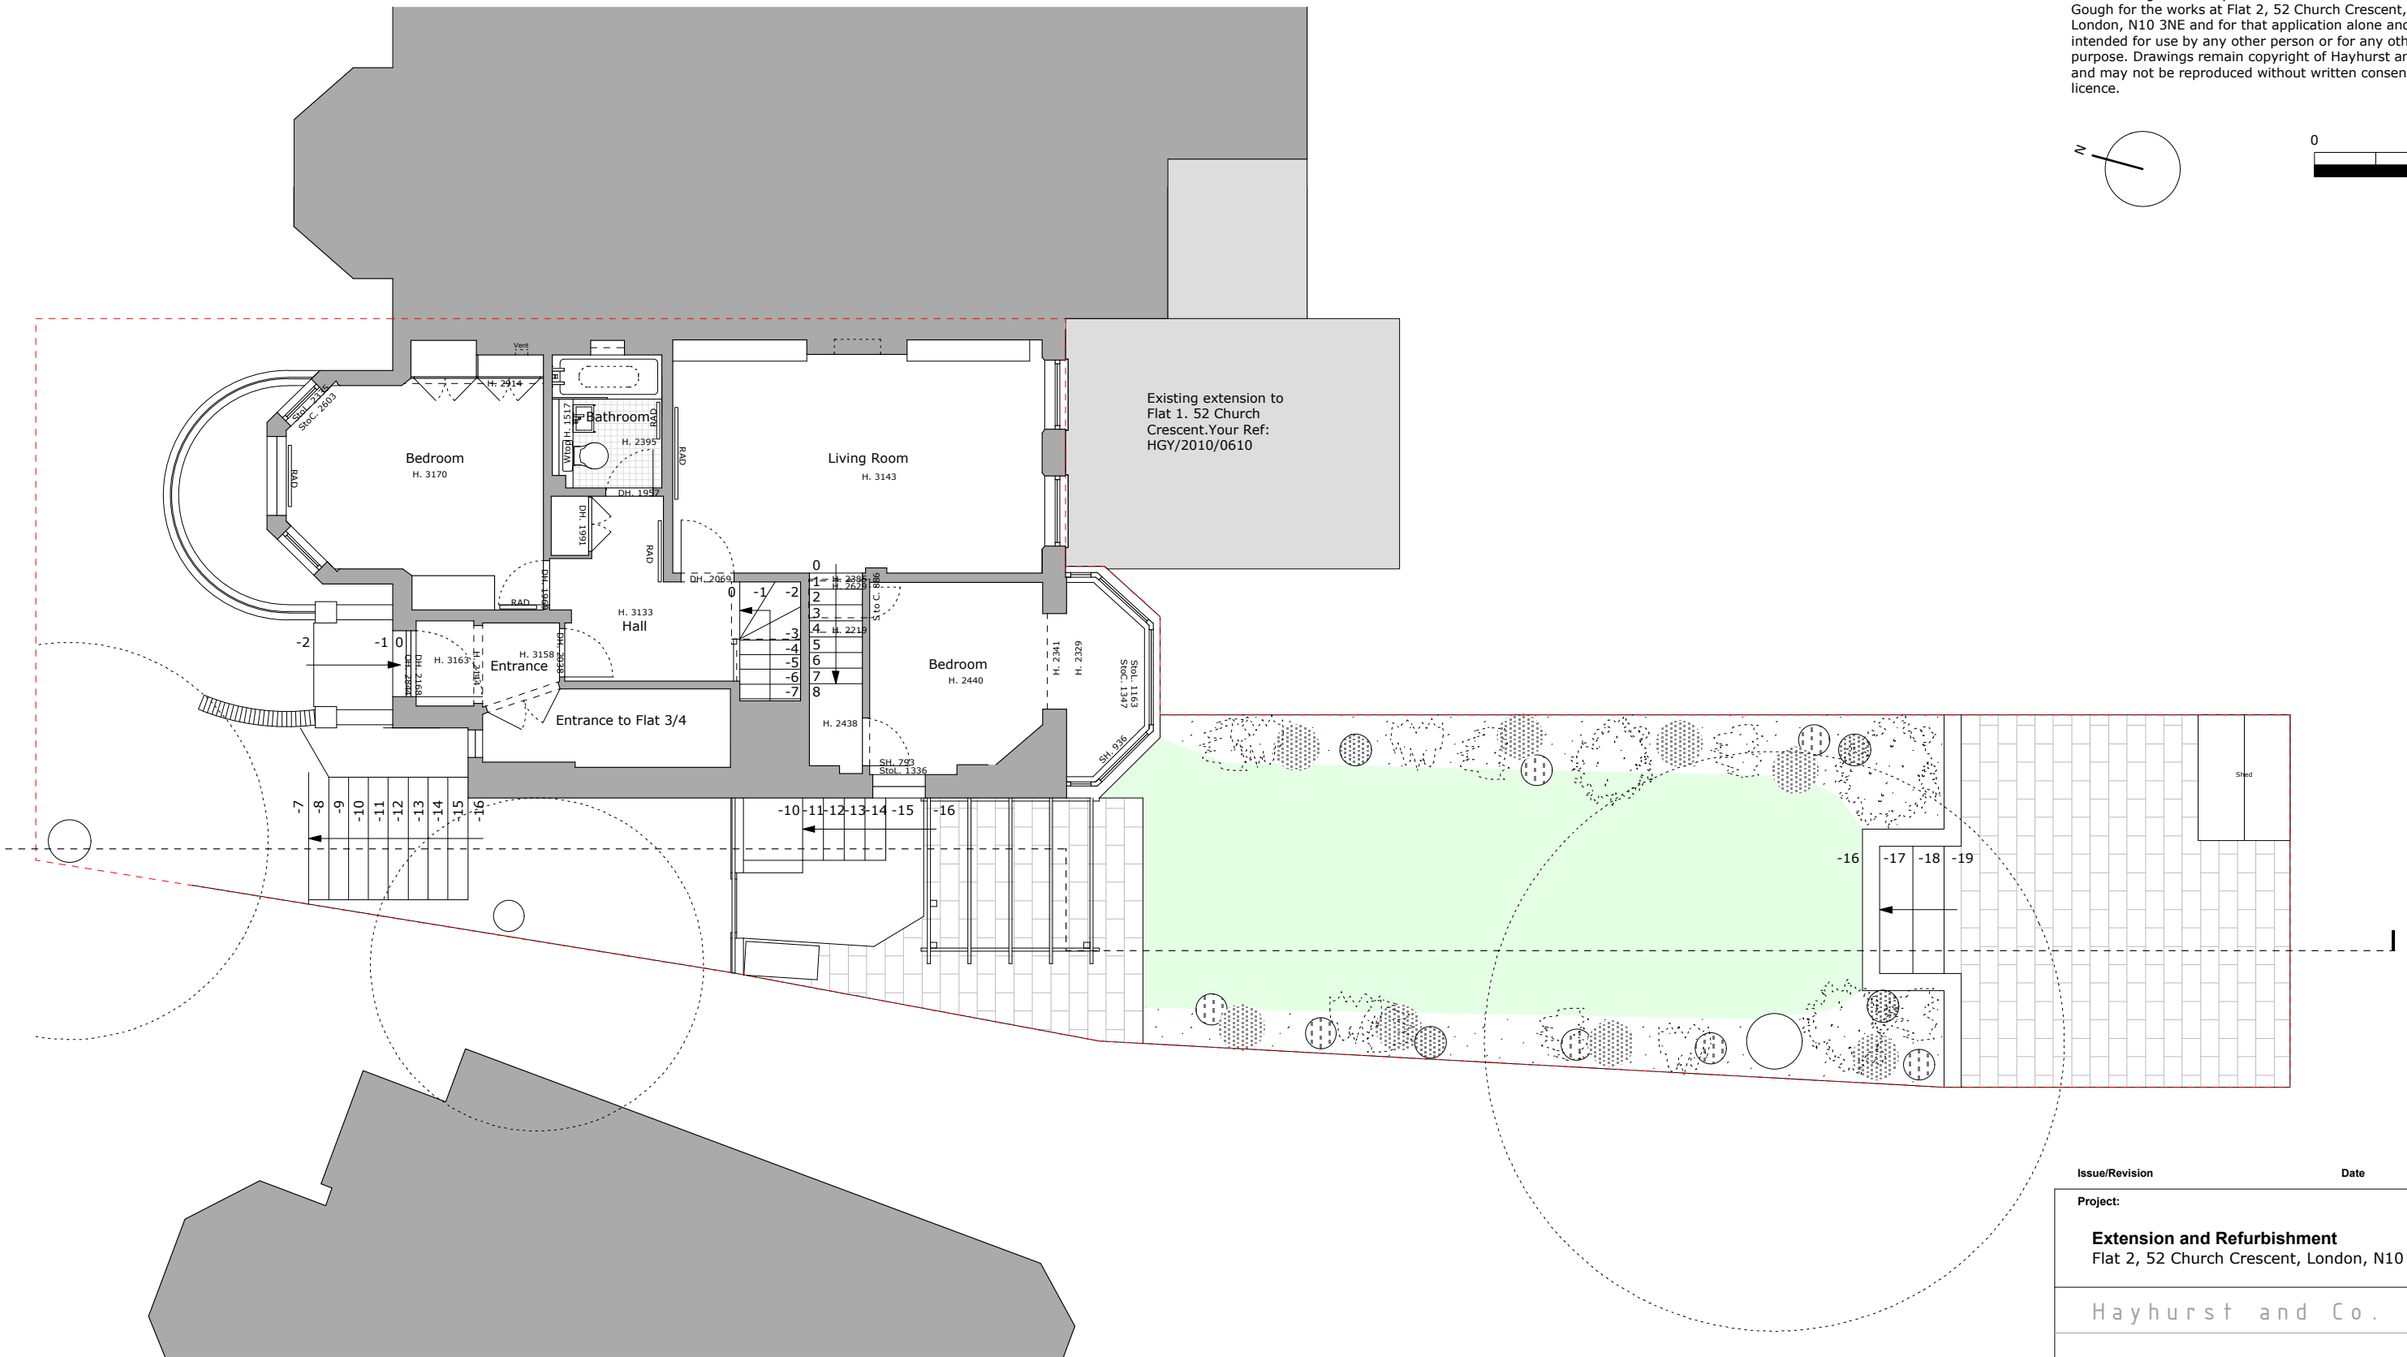

Ground Floor - As Existing - 1.100

Issue/Revision	Date	Rev

Project:

Extension and Refurbishment
Flat 2, 52 Church Crescent, London, N10 3NE

Hayhurst and Co.

26 Fournier Street, London, E1 6QE
T: (020) 7247 7028 F: (020) 7247 7029
E. mail@hayhurstand.co.uk www.hayhurstand.co.uk

Subject:	Ground Floor Plan - As Existing		
Scale:	1:100	Date:	02.06.14
Original Size:	A3		
Drawing No.:	171 A001		

PLANNING ISSUE

Check all dimensions on site. Do not scale off drawings without prior consultation. Any discrepancies to be reported to architects before execution of relevant works. This drawing has been produced for Tim Jenkin and Jess Gough for the works at Flat 2, 52 Church Crescent, London, N10 3NE and for that application alone and is not intended for use by any other person or for any other purpose. Drawings remain copyright of Hayhurst and Co. and may not be reproduced without written consent or licence.

N

0 2m

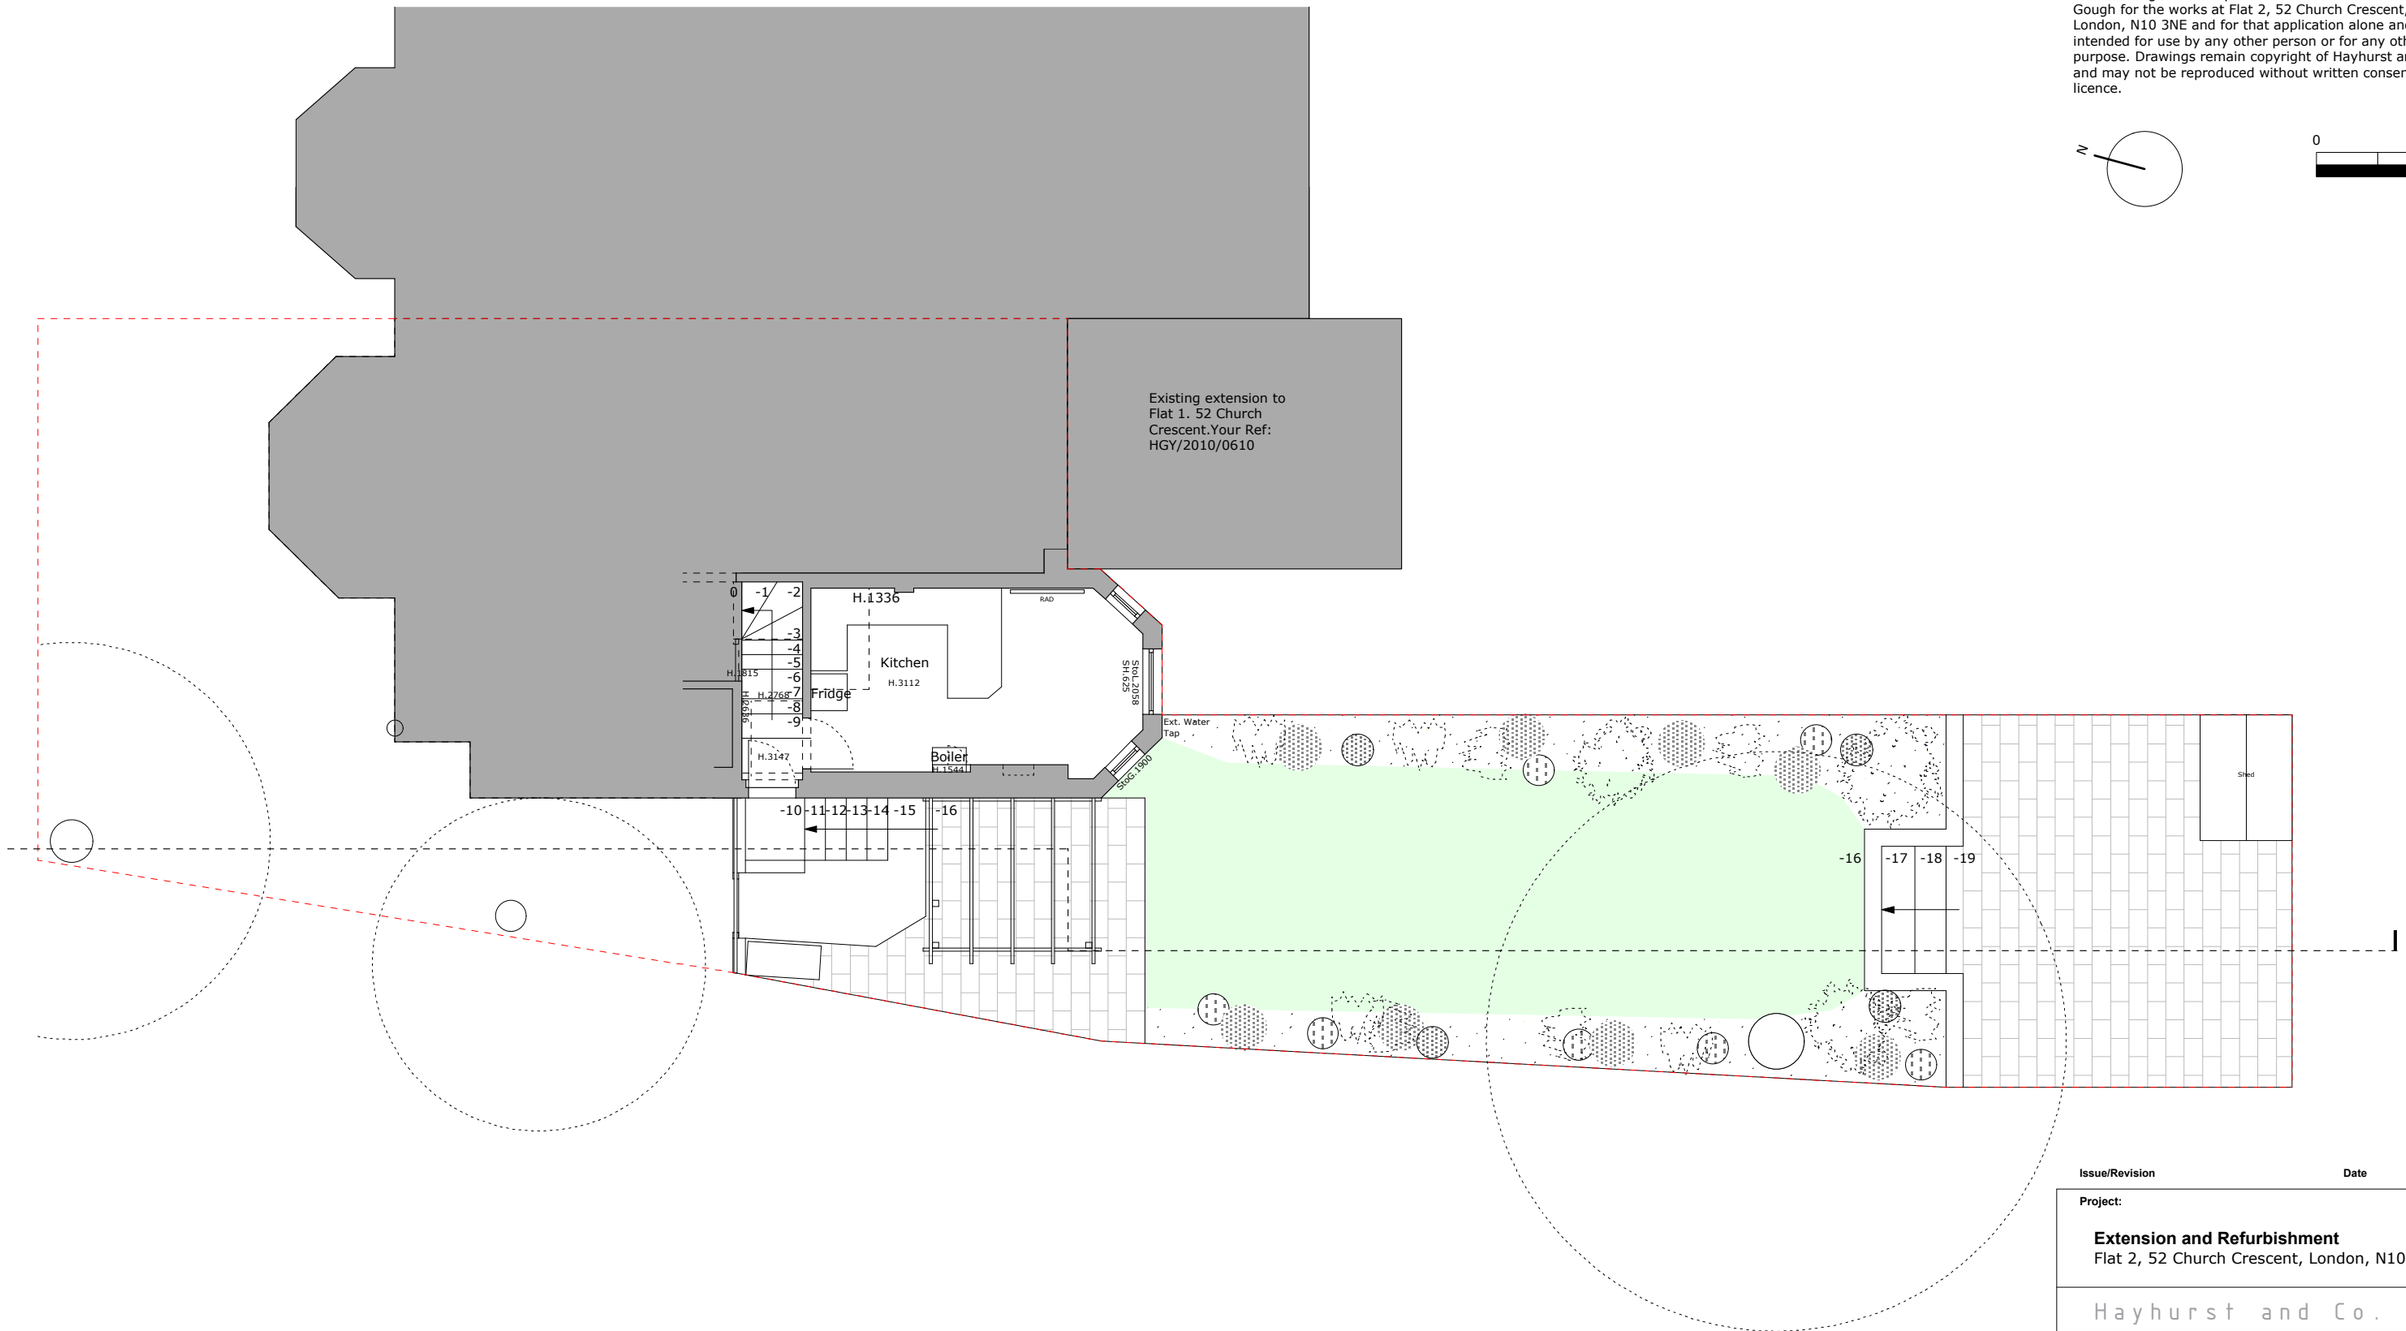

Lower Ground Floor - As Existing - 1.100

Issue/Revision	Date	Rev

Project:

Extension and Refurbishment
Flat 2, 52 Church Crescent, London, N10 3NE

Hayhurst and Co.

26 Fournier Street, London, E1 6QE
T: (020) 7247 7028 F: (020) 7247 7029
E. mail@hayhurstand.co.uk www.hayhurstand.co.uk

Subject:	Lower Ground Floor Plan - As Existing		
Scale:	1:100	Date:	02.06.14
Original Size:	A3		
Drawing No.:	171 A002		

PLANNING ISSUE

Check all dimensions on site. Do not scale off drawings without prior consultation. Any discrepancies to be reported to architects before execution of relevant works. This drawing has been produced for Tim Jenkin and Jess Gough for the works at Flat 2, 52 Church Crescent, London, N10 3NE and for that application alone and is not intended for use by any other person or for any other purpose. Drawings remain copyright of Hayhurst and Co. and may not be reproduced without written consent or licence.

N

0 2m

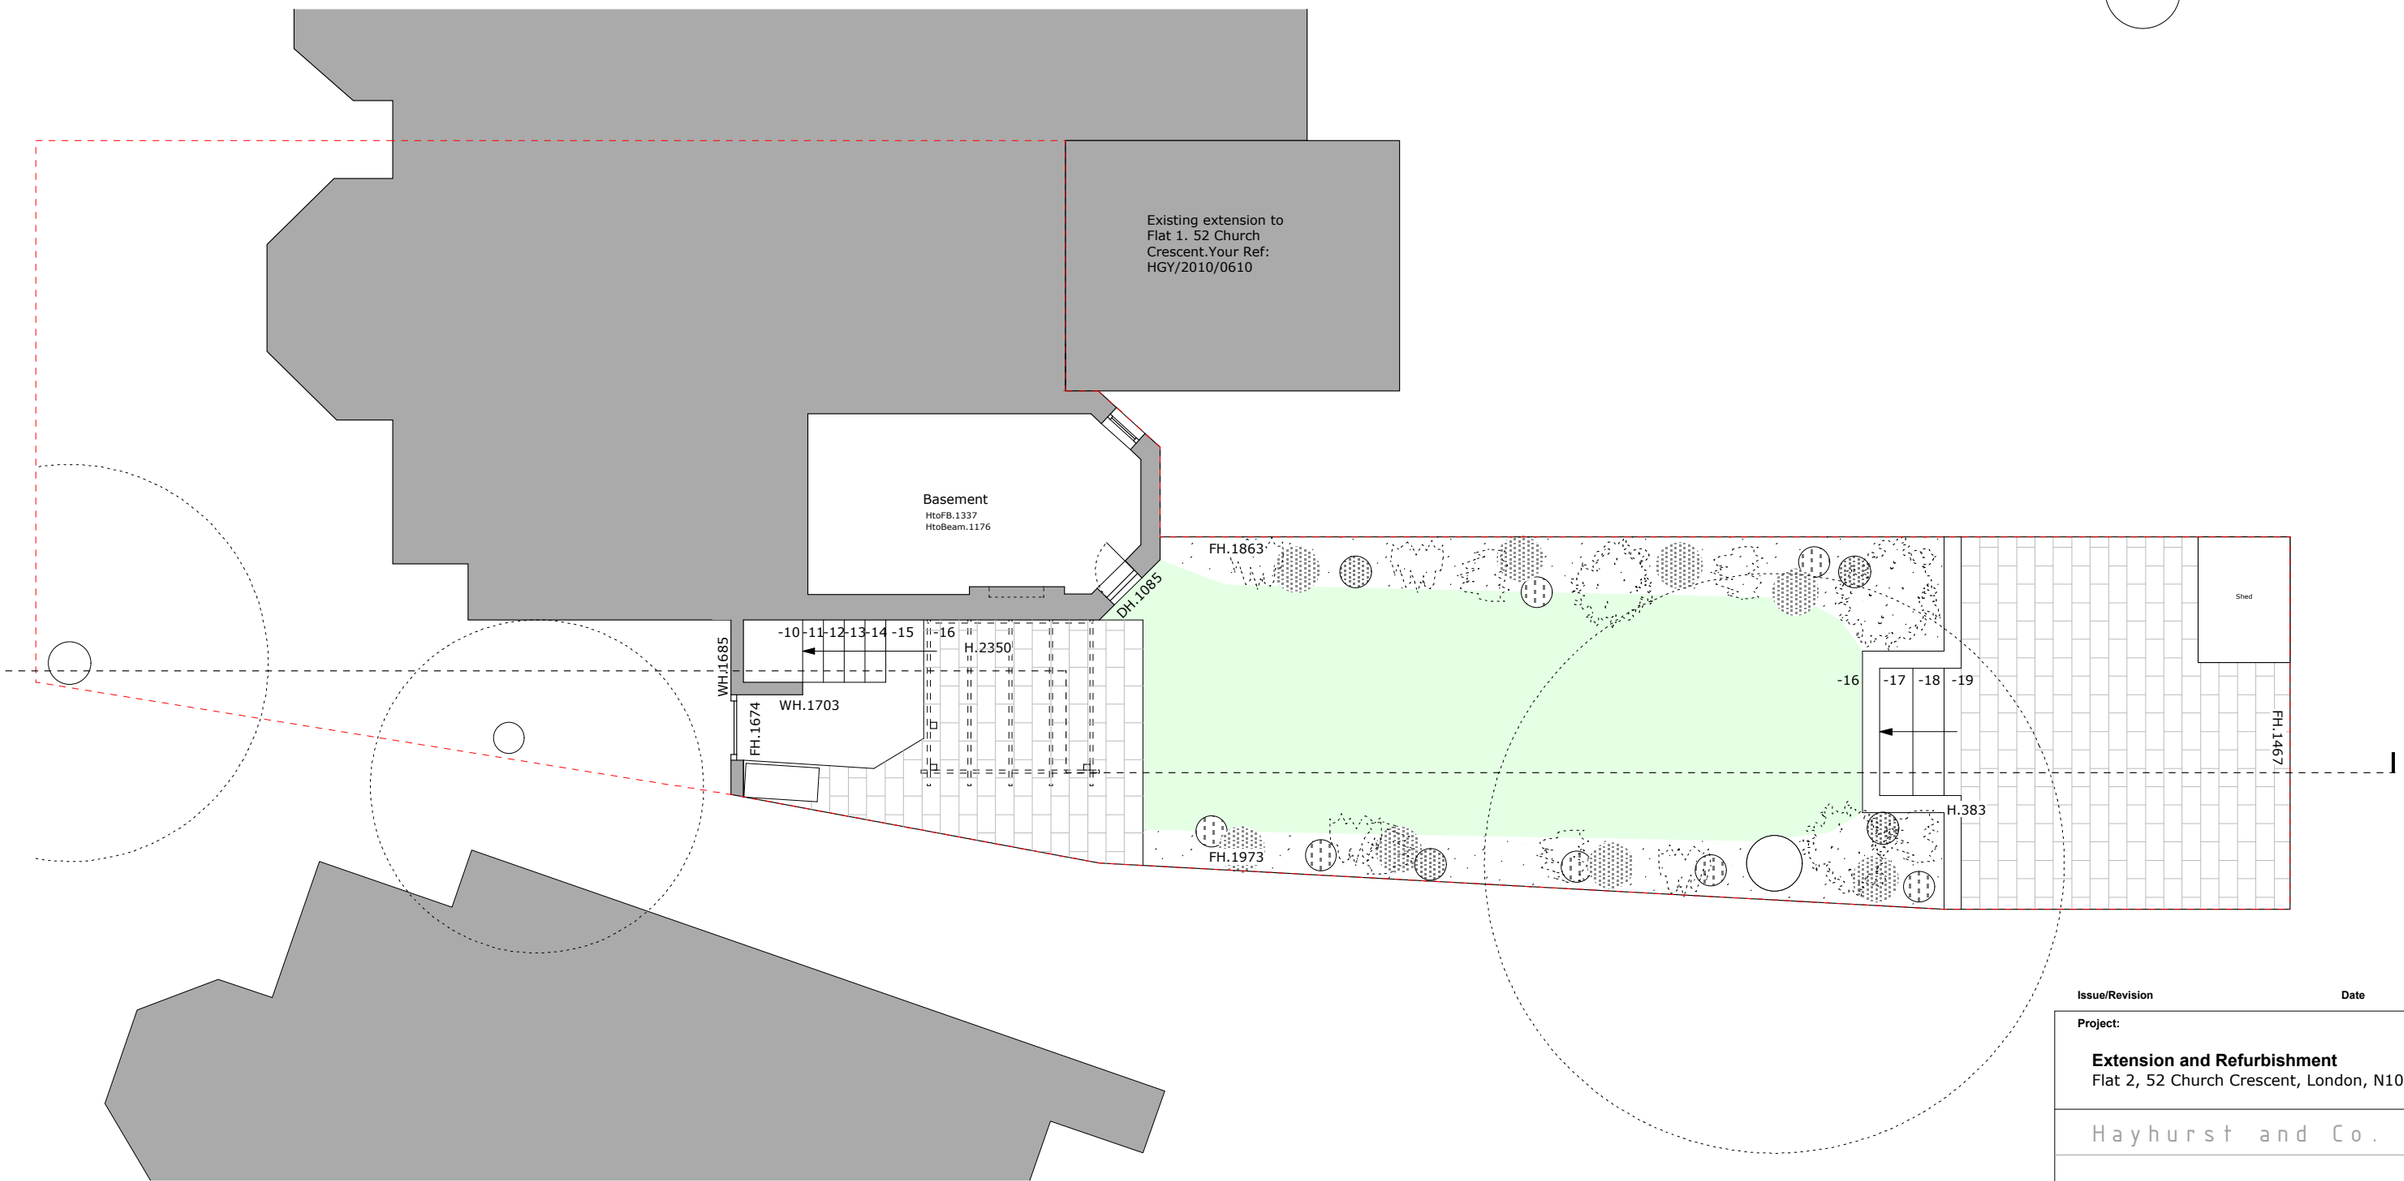

Basement Floor - As Existing - 1.100

Issue/Revision	Date	Rev

Project:

Extension and Refurbishment
Flat 2, 52 Church Crescent, London, N10 3NE

Hayhurst and Co.

26 Fournier Street, London, E1 6QE
T: (020) 7247 7028 F: (020) 7247 7029
E. mail@hayhurstand.co.uk www.hayhurstand.co.uk

Subject:	Basement Floor Plan - As Existing		
Scale:	1:100	Date:	02.06.14
Original Size:	A3		
Drawing No.:	171 A003		

PLANNING ISSUE

Check all dimensions on site. Do not scale off drawings without prior consultation. Any discrepancies to be reported to architects before execution of relevant works. This drawing has been produced for Tim Jenkin and Jess Gough for the works at Flat 2, 52 Church Crescent, London, N10 3NE and for that application alone and is not intended for use by any other person or for any other purpose. Drawings remain copyright of Hayhurst and Co. and may not be reproduced without written consent or licence.

0 2m



Front Elevation - As Existing - 1.100

Issue/Revision	Date	Rev

Project:

Extension and Refurbishment
Flat 2, 52 Church Crescent, London, N10 3NE

Hayhurst and Co.

26 Fournier Street, London, E1 6QE
T: (020) 7247 7028 F: (020) 7247 7029
E. mail@hayhurstand.co.uk www.hayhurstand.co.uk

Subject: Front Elevation - As Existing

Scale: 1:100 Date: 02.06.14

Original Size: A3

Drawing No.: 171 A004

PLANNING ISSUE

Check all dimensions on site. Do not scale off drawings without prior consultation. Any discrepancies to be reported to architects before execution of relevant works. This drawing has been produced for Tim Jenkin and Jess Gough for the works at Flat 2, 52 Church Crescent, London, N10 3NE and for that application alone and is not intended for use by any other person or for any other purpose. Drawings remain copyright of Hayhurst and Co. and may not be reproduced without written consent or licence.

0 2m



Rear Elevation - As Existing - 1.100

Issue/Revision	Date	Rev

Project:

Extension and Refurbishment
Flat 2, 52 Church Crescent, London, N10 3NE

Hayhurst and Co.

26 Fournier Street, London, E1 6QE
T: (020) 7247 7028 F: (020) 7247 7029
E. mail@hayhurstand.co.uk www.hayhurstand.co.uk

Subject:	Rear Elevation - As Existing		
Scale:	1:100	Date:	02.06.14
Original Size:	A3		
Drawing No.:	171 A005		

PLANNING ISSUE

Check all dimensions on site. Do not scale off drawings without prior consultation. Any discrepancies to be reported to architects before execution of relevant works. This drawing has been produced for Tim Jenkin and Jess Gough for the works at Flat 2, 52 Church Crescent, London, N10 3NE and for that application alone and is not intended for use by any other person or for any other purpose. Drawings remain copyright of Hayhurst and Co. and may not be reproduced without written consent or licence.

0 2m



Side Elevation - As Existing - 1.100

Issue/Revision	Date	Rev

Project:

Extension and Refurbishment
Flat 2, 52 Church Crescent, London, N10 3NE

Hayhurst and Co.

26 Fournier Street, London, E1 6QE
T: (020) 7247 7028 F: (020) 7247 7029
E. mail@hayhurstand.co.uk www.hayhurstand.co.uk

Subject:	Side Elevation - As Existing		
Scale:	1:100	Date:	02.06.14
Original Size:	A3		
Drawing No.:	171 A006		

PLANNING ISSUE

Check all dimensions on site. Do not scale off drawings without prior consultation. Any discrepancies to be reported to architects before execution of relevant works. This drawing has been produced for Tim Jenkin and Jess Gough for the works at Flat 2, 52 Church Crescent, London, N10 3NE and for that application alone and is not intended for use by any other person or for any other purpose. Drawings remain copyright of Hayhurst and Co. and may not be reproduced without written consent or licence.

0 2m



Section 2 - As Existing - 1.100

Issue/Revision	Date	Rev

Project:

Extension and Refurbishment
Flat 2, 52 Church Crescent, London, N10 3NE

Hayhurst and Co.

26 Fournier Street, London, E1 6QE
T: (020) 7247 7028 F: (020) 7247 7029
E. mail@hayhurstand.co.uk www.hayhurstand.co.uk

Subject:	Section 2 - As Existing		
Scale:	1:100	Date:	02.06.14
Original Size:	A3		
Drawing No.:	171 A008		

PLANNING ISSUE

Check all dimensions on site. Do not scale off drawings without prior consultation. Any discrepancies to be reported to architects before execution of relevant works. This drawing has been produced for Tim Jenkin and Jess Gough for the works at Flat 2, 52 Church Crescent, London, N10 3NE and for that application alone and is not intended for use by any other person or for any other purpose. Drawings remain copyright of Hayhurst and Co. and may not be reproduced without written consent or licence.

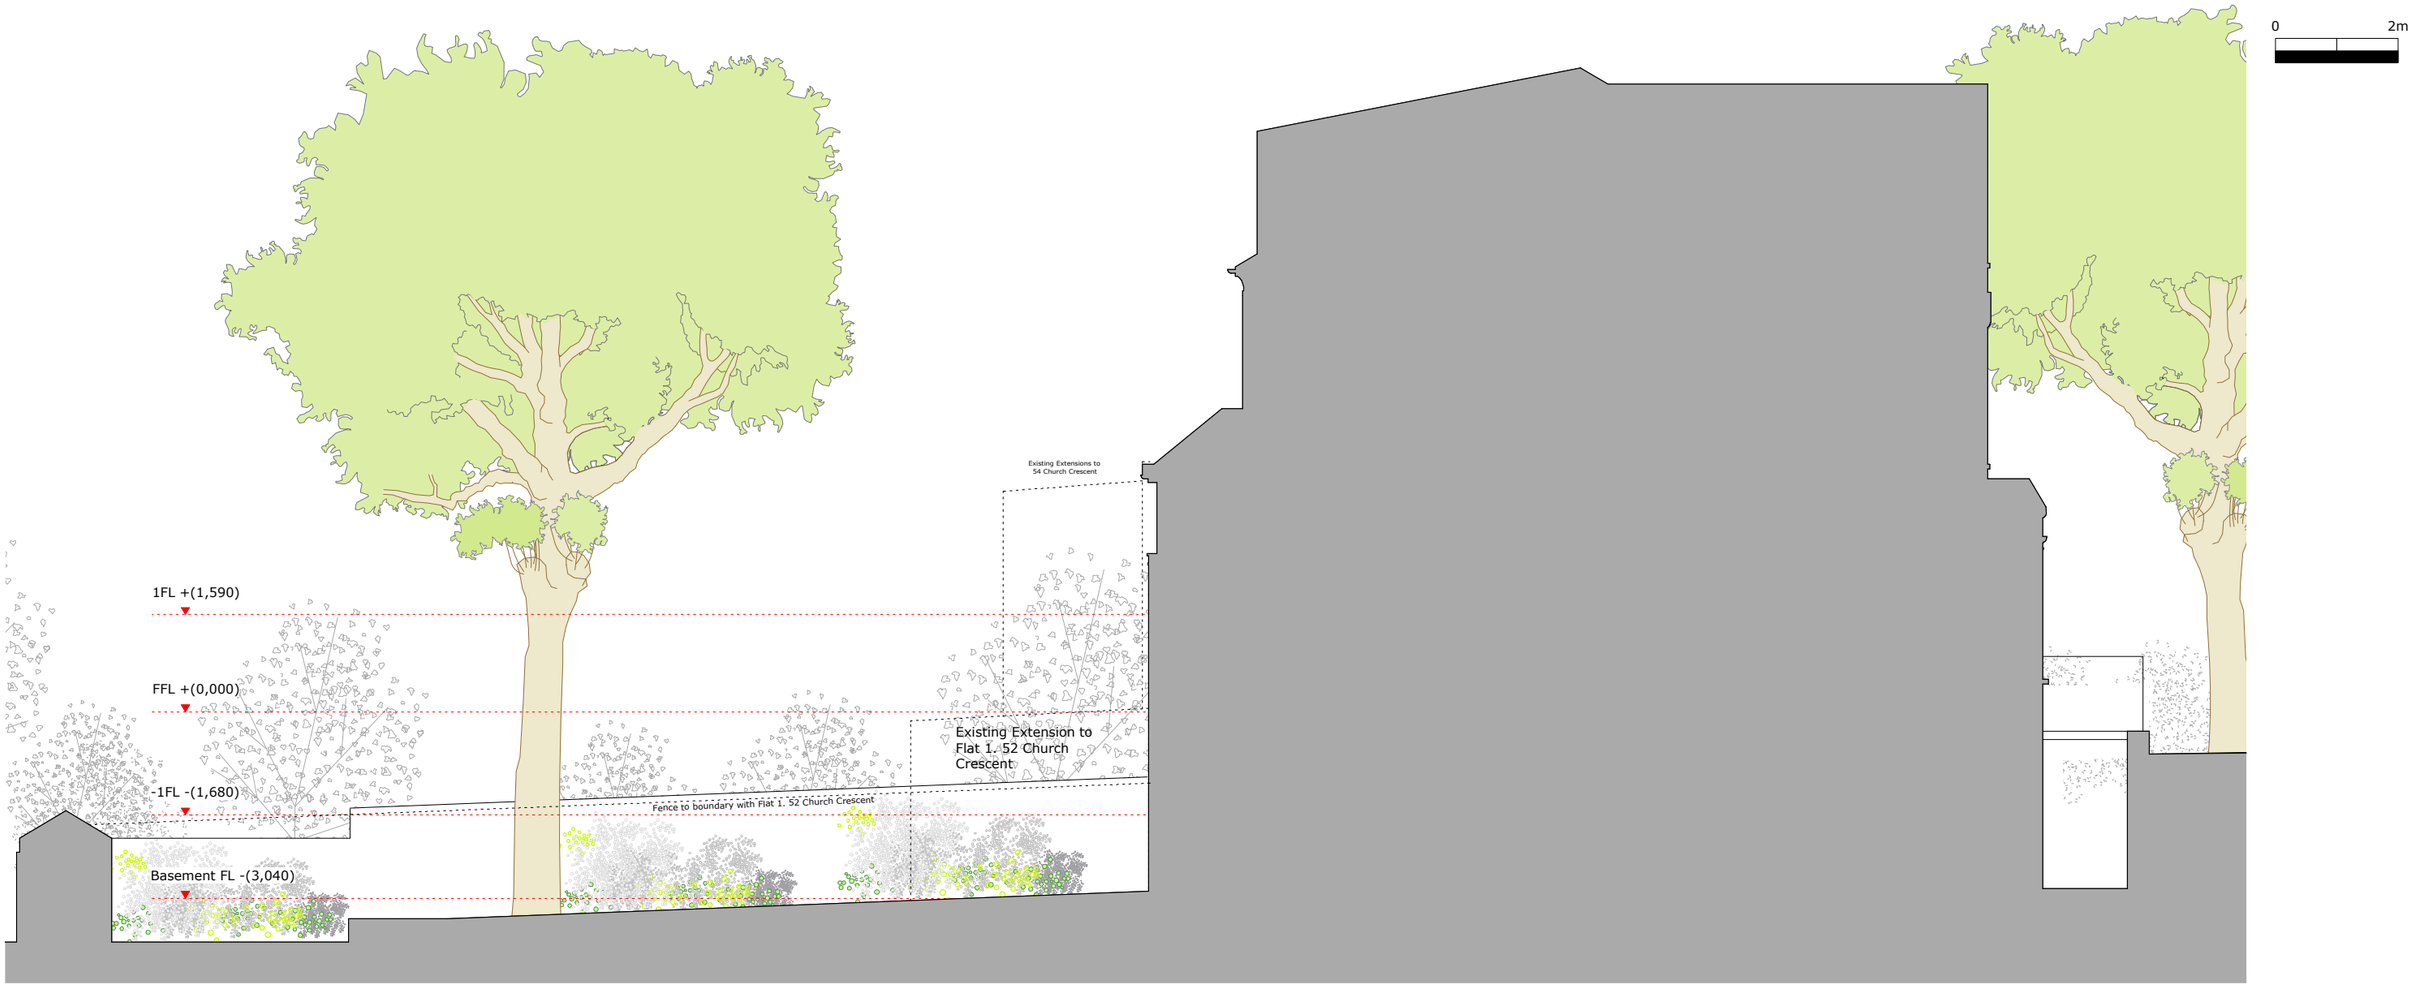

Side Elevation 2 - As Existing - 1.100

Issue/Revision	Date	Rev

Project:

Extension and Refurbishment
Flat 2, 52 Church Crescent, London, N10 3NE

Hayhurst and Co.

26 Fournier Street, London, E1 6QE
T: (020) 7247 7028 F: (020) 7247 7029
E. mail@hayhurstand.co.uk www.hayhurstand.co.uk

Subject:	Side Elevation 2 - As Existing		
Scale:	1:100	Date:	02.06.14
Original Size:	A3		
Drawing No.:	171 A009		