




PROPOSED NORTH (FRONT) ELEVATION

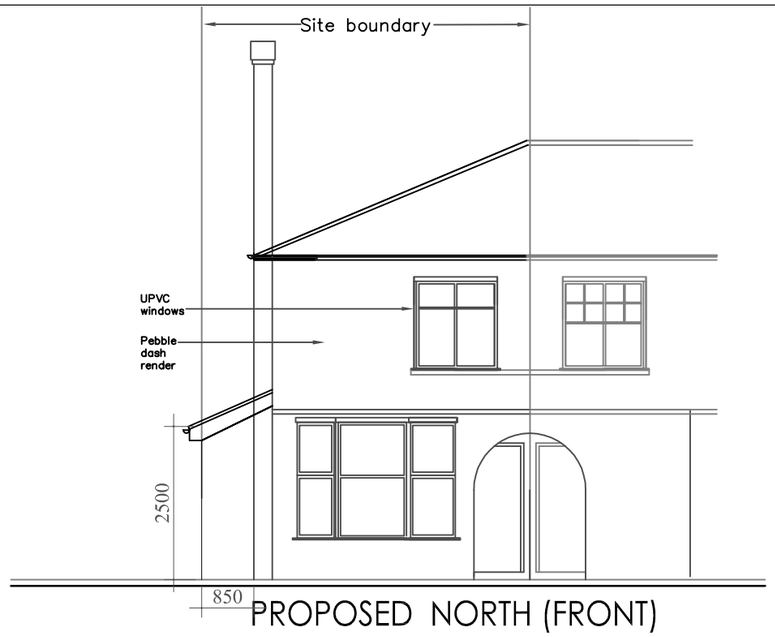

PROPOSED EAST (SIDE) ELEVATION

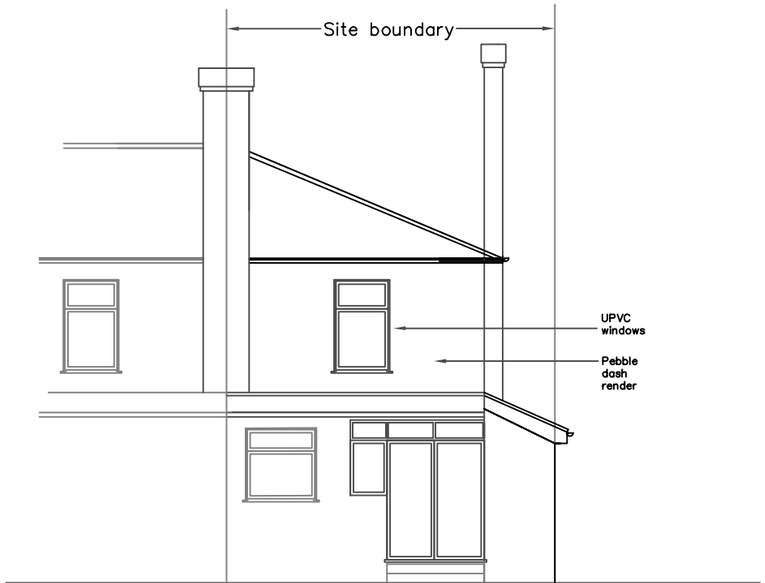

PROPOSED SOUTH (REAR) ELEVATION

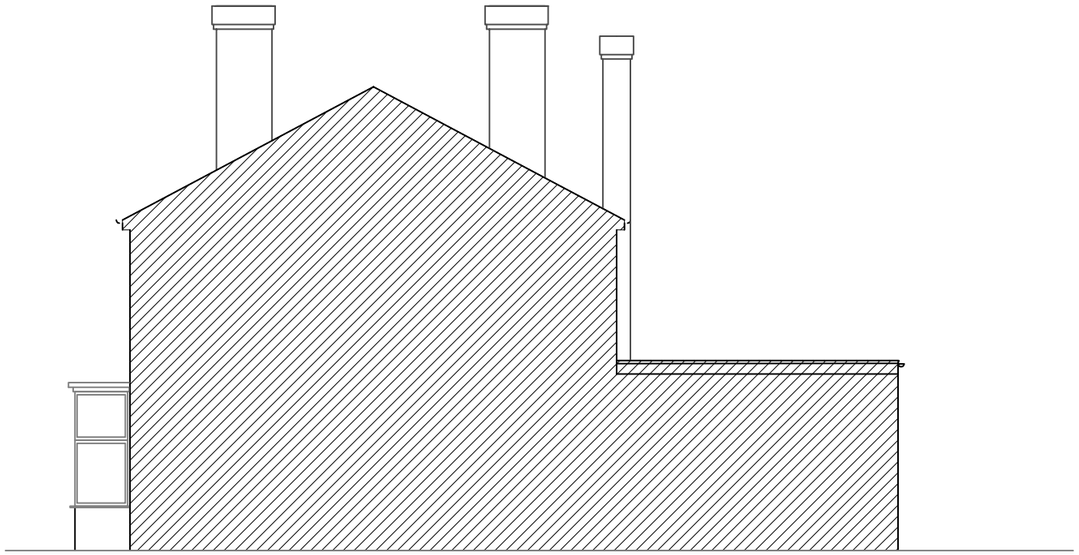

PROPOSED WEST (SIDE) ELEVATION



LINEAR SCALE 1:100

NOTES

PROJECT:

PROPOSED ALTERATION TO REAR EXTENSION
AT NO. 106 RISLEY AVENUE,
LONDON N17 7ES

CLIENT:

MR. HAKAN CALABAKUL

ARCHITECTS:

ARCHEXEL LIMITED LONDON
ARCHITECTURE. DESIGN
6, MALCOLM WAY LONDON, E11 1PW
TEL. +44 (0) 208 257 8460

DRWG. TITLE
PROPOSED ELEVATIONS

DESIGNED	CA
DRAWN	CA
CHECKED	CA
SCALE	1 :100@A3
DATE: DECEMBER, 2015	SHEET NO HC-08