Carolyn Squire Architect take no responsibility for any dimensions obtained by scaling from this drawing. If no dimension is shown the recipient must ascertain the dimension specifically from the Architect or by site measurement. Supplying this drawing in digital form is solely for convenience and no reliance may be placed on digital data. All data must be checked against hard copy. Dimensions must be checked on site. Any discrepancies must bereported to the Architect immediately. This drawing is copyright of Carolyn Squire Architect.

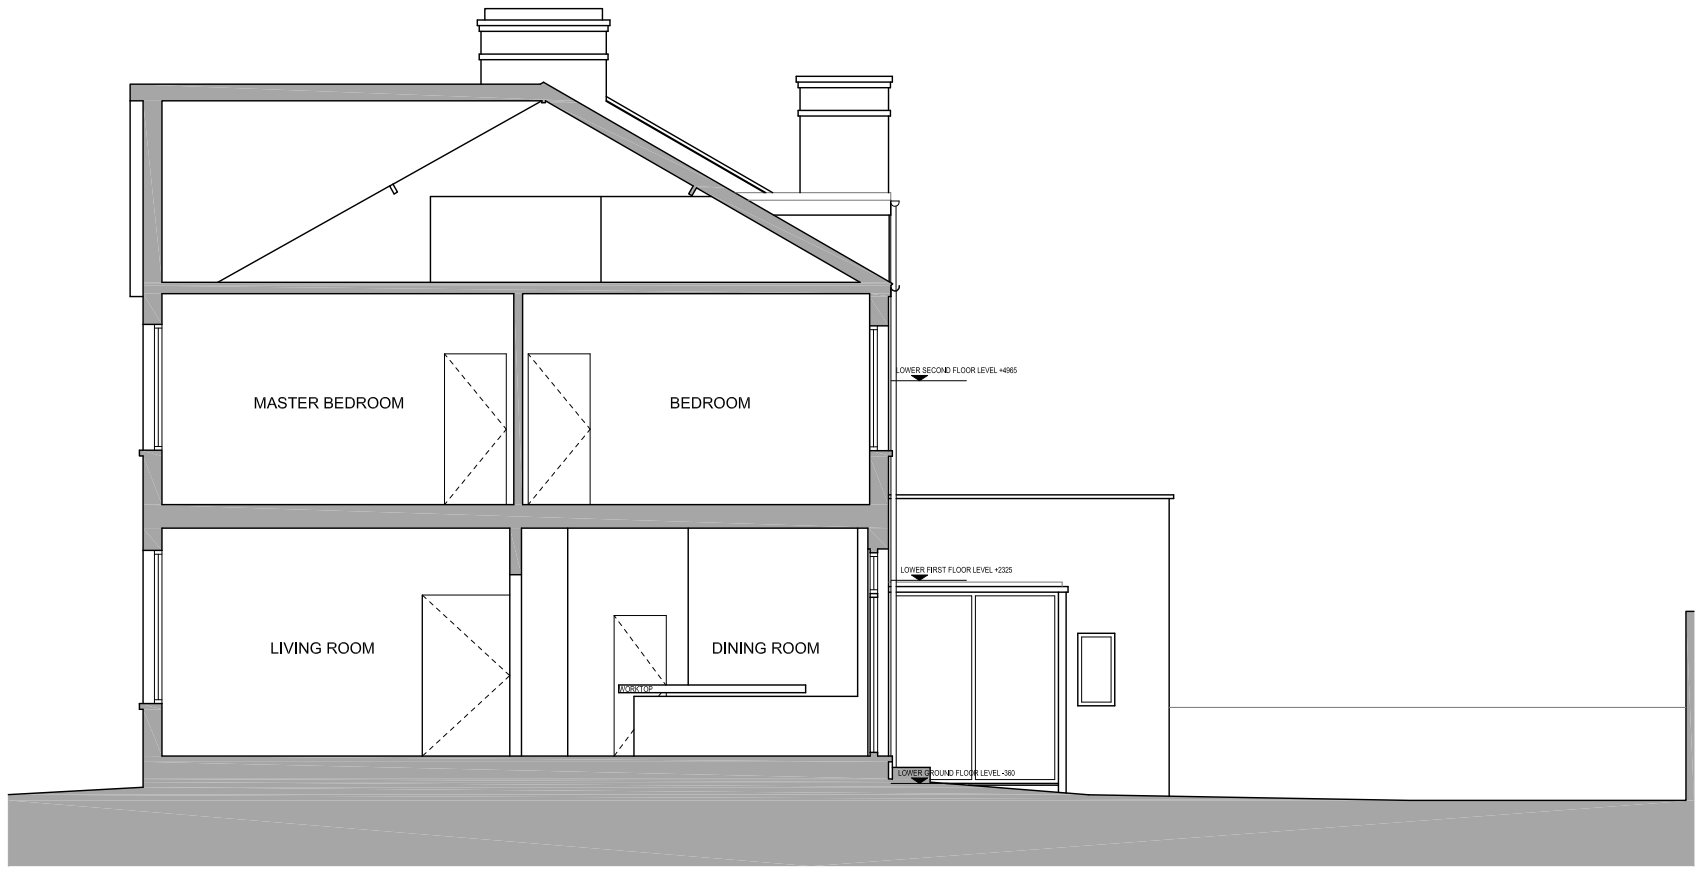

EXISTING SECTION AA
scale 1:100



EXISTING SECTION BB
scale 1:100

0 5 10 m

Job title

08 UPLAND ROAD
LONDON
N8 9NL

Drawing title

EXISTING SECTIONS

CAROLYN SQUIRE
DIP ARCH RIBA
122 Church Walk, London N16 8QW
Tel: 020 7254 0624 Fax: 020 75039769
Email : carolynsquire@tiscali.co.uk

Drawing No. 1619/04

Revision

Date 04/04/16

Scale 1:100 @ A3