Refuse & Recycling

The Waste and Recycling Strategy is based on the requirements set out in the Haringey Council Waste & Recycling Storage Planning Guidance which is relevant to both new build and refurbishment schemes.

The residential refuse store is sited at the rear of the building and has been designed to accommodate 1 x 1100 litre bins for general waste and 3 x 360 litre bins for recycling in line Haringey Council's Planning Guidance within close proximity to the rear access door.

There are no Council requirements for commercial refuse as it is for the operator to arrange their own refuse arrangements. However, It Is anticipated that commercial refuse bins will be sited within a secure refused at the rear of the store.

Provide wash down facilities to refuse stores and channel drainage connected to foul water drains.

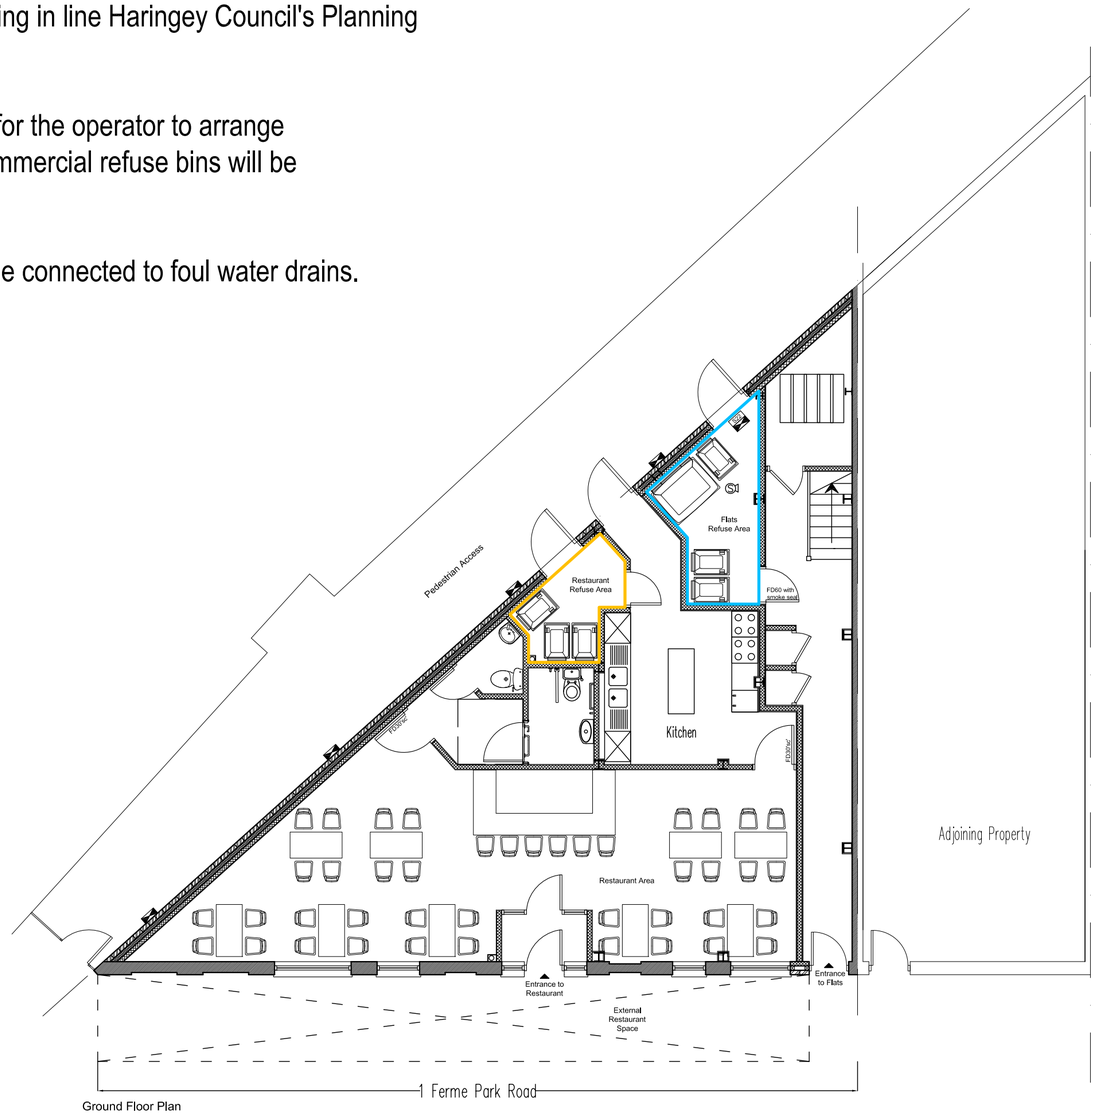

Ground Floor Plan

No Scaled dimensions to be taken from this drawing. All dimensions to be site-checked.

Key

- Residential refuse store
- Commercial refuse store

Rev	Description	Date

CGArchitects
221 East Barnet Road,
Barnet, Herts EN4 8QS
Tel: 020 8449 5100
Fax: 020 8449 5170
©

Client:
Mr A Patel

Site:
1 Ferme Park Road
London, N4 4DS

Scale: 1:100 @ A2	Drawn:
Date: April 2016	

Title:
Refuse & Recycling

Drg. No.	Rev.
517/11	#