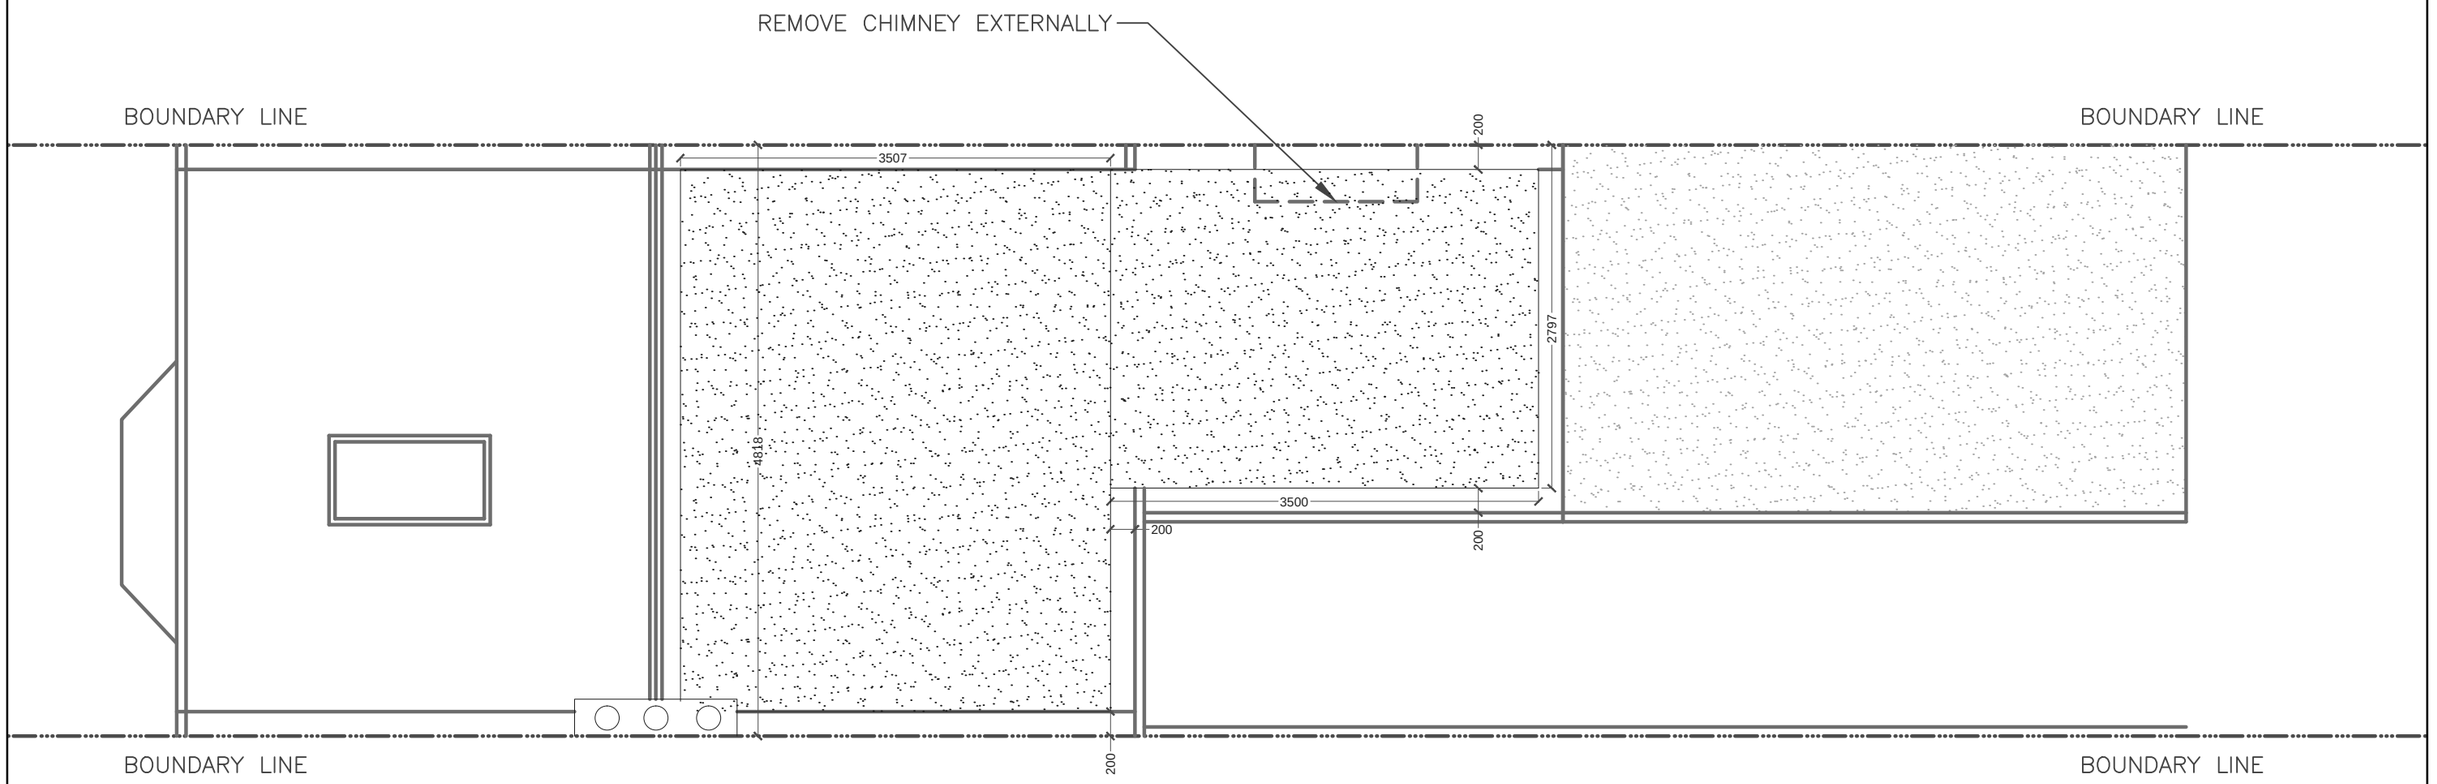


PROPOSED ROOF PLAN
1:50

REV	DATE	NOTES

CLIENT
MR SEAN CURRAN

PROJECT
123 FAIRFAX ROAD
N8 0NJ

DRAWING TITLE
PROPOSED ROOF PLAN

SCALE 1:50@A3
DATE 11-05-16
DRAWN DA
DRAWING NO. SPP - 11
REV.

0 0.5 1 1.5 2 2.5
Meters @ 1:50@ A3

DRAWINGS TO BE READ IN CONJUNCTION WITH RELEVANT DRAWING AND SPECS. FIGURED DIMENSIONS ONLY. DIMENSIONS SHOULD NOT BE RELIED UPON FOR THE PURPOSED OF ORDERING MATERIAL OR PLACING SUB-CONTRACTO ORDERS, OR THE PLACEMENT OF ORDERS WITH THIRD PARTIES. THIRD PARTY SUPPLIERS, TO TAKE THEIR OWN SITE MEASUREMENTS. IN THE EVENT THAT A CONTRACTOR OTHER THAN BUILD TEAM HOLBORN LIMITED IS APPOINTED TO EXECUTE THE WORKS, DESIGN TEAM HOLBORN LIMITED ACCEPT NO LIABILITY WHATSOEVER FOR THE SPECIFICATIONS, CALCULATION OR OTHER STRUCTURAL OR NON-STRUCTURAL INFORMATION AS IT SO EXISTS PERTAINIG TO THE PROPOSED WORKS CONTAIN HEREWITH.

designteam
the kitchen extension company
Unit 1F
26-32 Voltaire Road
London SW4 6DH
Tel: 0207 242 5353
hello@designteamldn.com
www.designteamldn.com