
05 May 2016

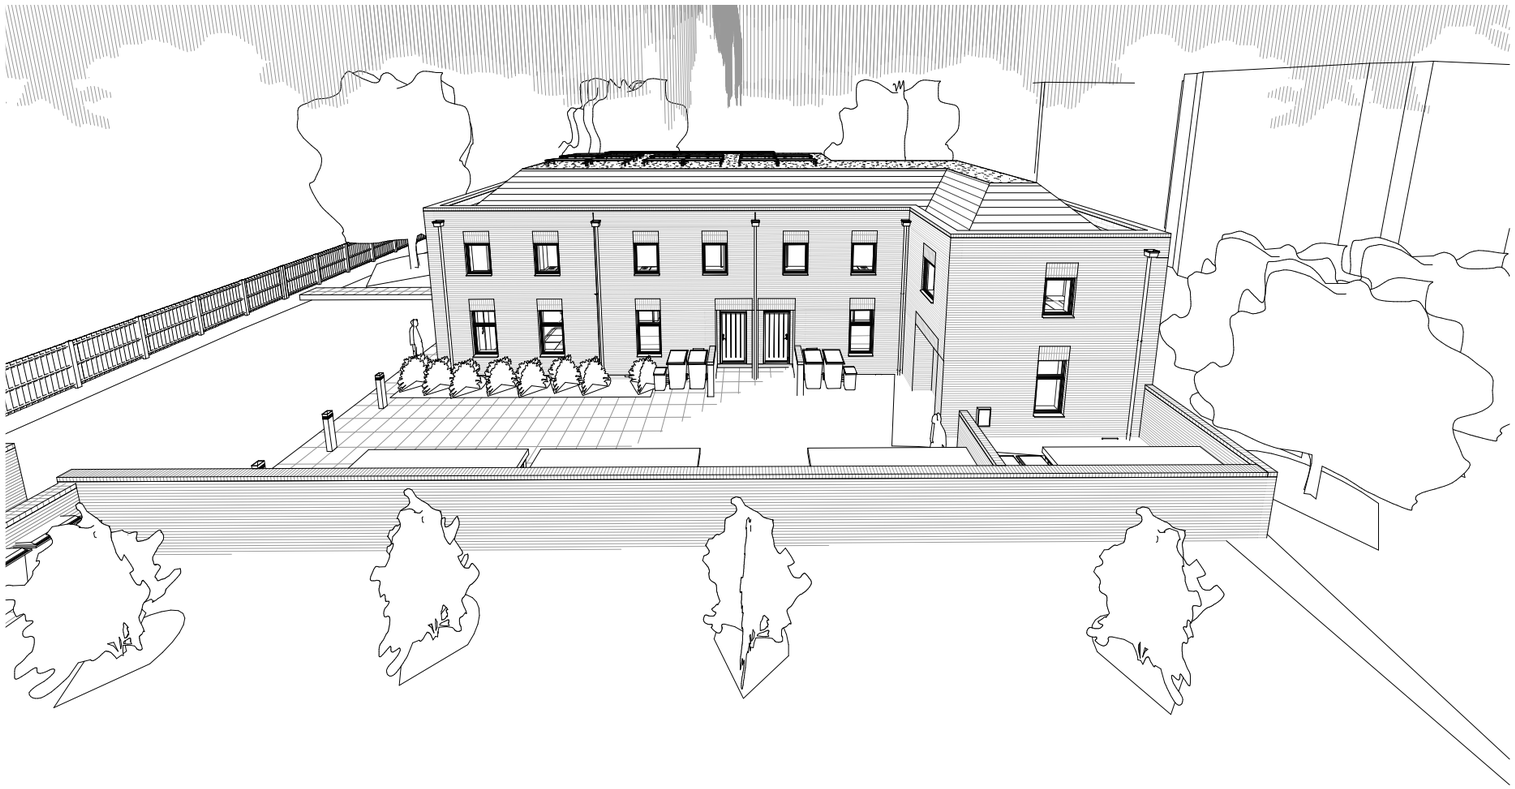


View from Top Floor of Adjacent Barnes Court

Proposal shows solar panels as per South-Facing layout fixed to 3.8 degree unistrut system. Unistruct to start approx. 180mm above finished roof level.



View from Front of Propery

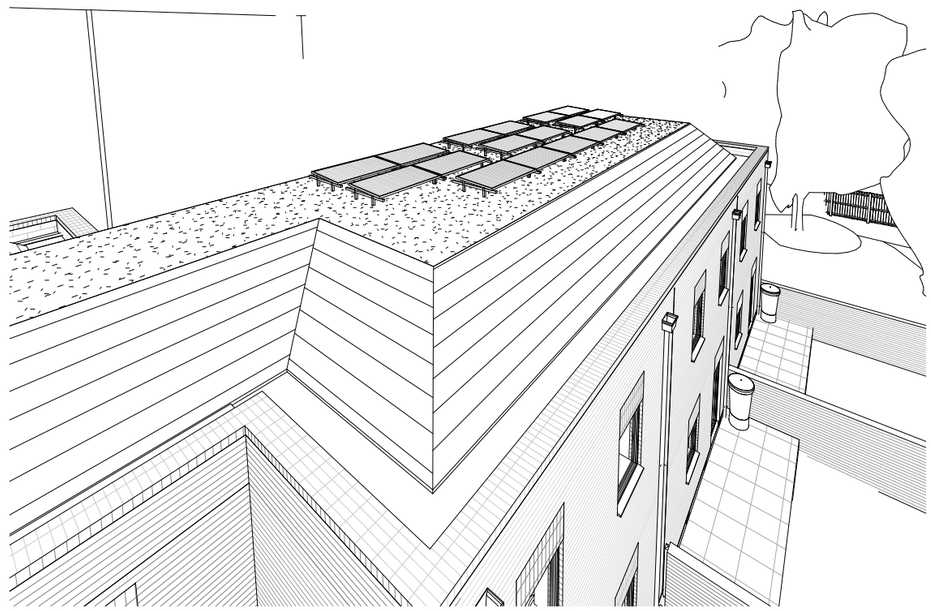

View Over Roof

Harringey Infill Sites- Site 2- Parking Area Adj. Barnes Court, Clarence Road, N22 8PJ

Solar Panels to Roof

GSS architecture