

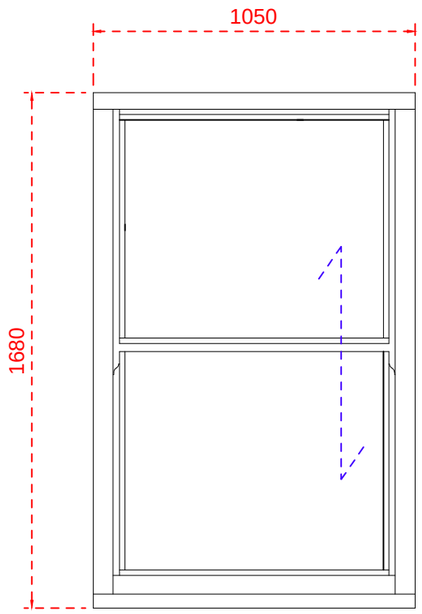



A
Timber

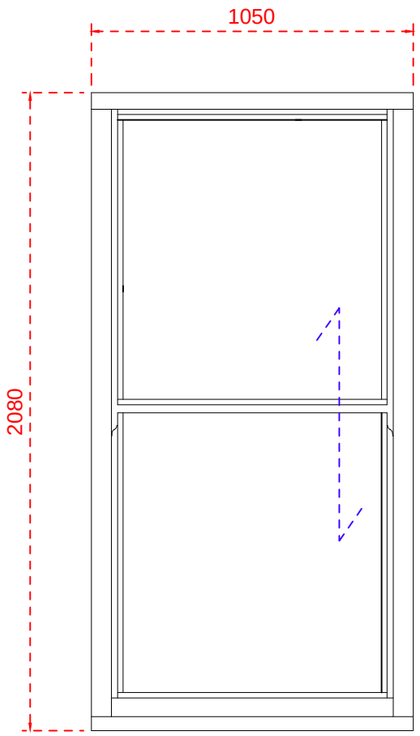

B
Timber

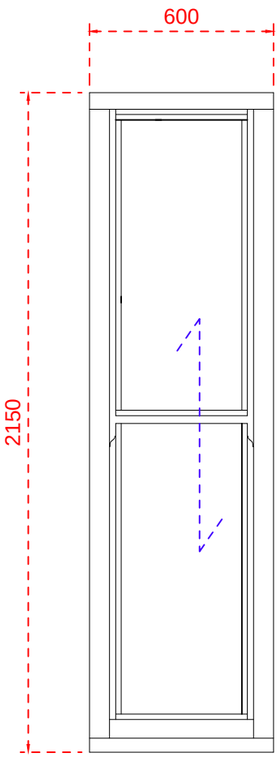

C
Timber

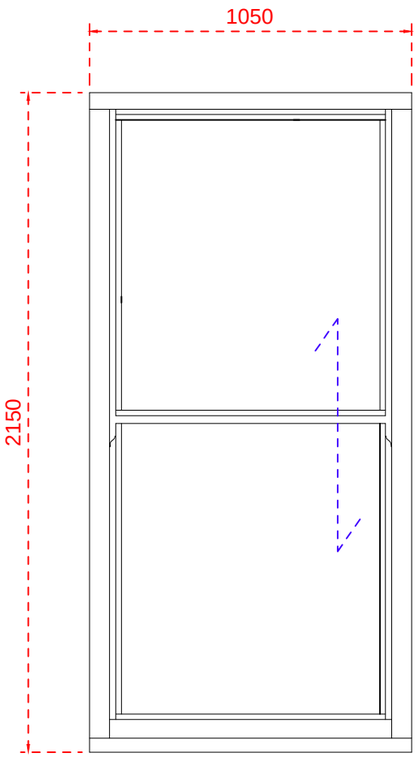

D
Timber

General Notes

Copyright reserved. Do not scale this drawing. All dimensions to be checked on site.
Drawing errors and omissions to be reported to Ashford Commercial Ltd.

Glazing to be in accordance with current building regulations.
1st floor habitable rooms will be designed to facilitate egress hinges (design and size permitted).
All opening windows to comply with current building regulations part 'B' & part 'K'.
All windows to comply with current building regulations part 'L'.
Ventilation in accordance with building regulations part 'F' and visual impact kept to a minimum.

SITE ADDRESS:
47 Albert Road, London, N4
3RR

TITLE:
Window Designs


CLIENT:
Keepmoat - Year 9

PROJECT:
Homes for Haringey Scheme HO9


DRAWN BY:
Simon Hiller

REV:	DATE:	DETAILS:
SCALE: 1:20 @ A3	DATE: May 03 2016	
DRAWING STATUS: PLANNING		
DRAWING NO. HO9.640		REV:


Ashford COMMERCIAL
7 Folgate Road, Lyngate Industrial Estate,
North Walsham, Norfolk. NR28 0AJ
Tel: 01692 500432 Fax: 01692 500483
email: enquiries@ashfordcommercial.co.uk

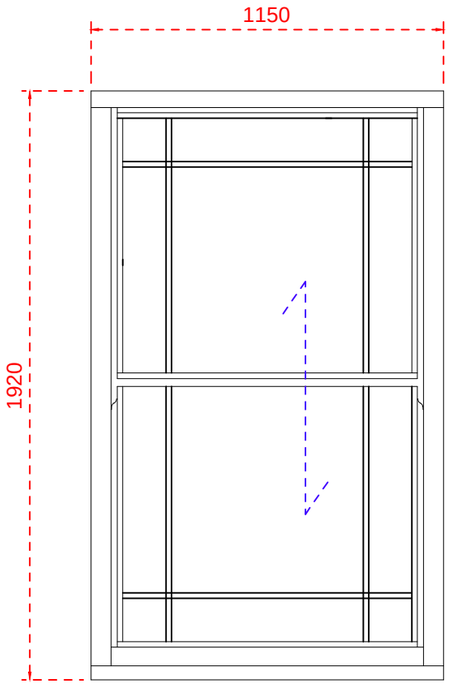


E
Timber

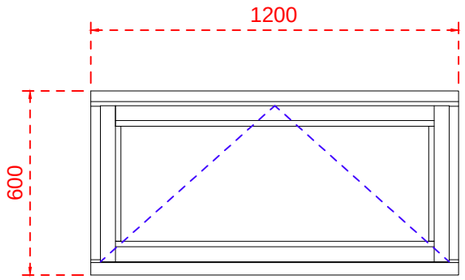

F
Timber

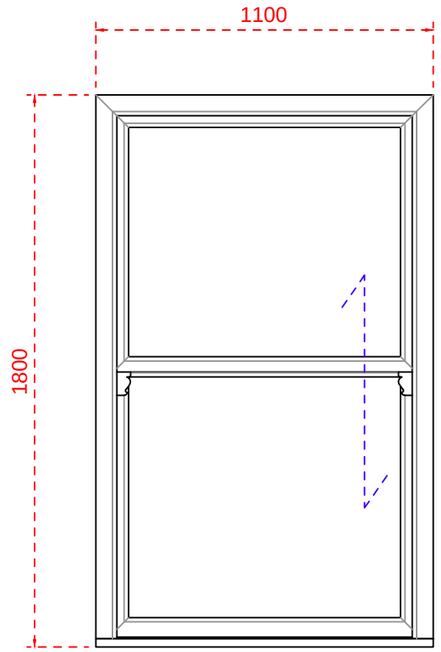

G
PVCu

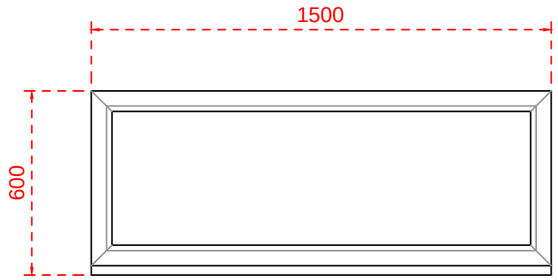

H
PVCu

General Notes

Copyright reserved. Do not scale this drawing. All dimensions to be checked on site.
Drawing errors and omissions to be reported to Ashford Commercial Ltd.

Glazing to be in accordance with current building regulations.
1st floor habitable rooms will be designed to facilitate egress hinges (design and size permitted).
All opening windows to comply with current building regulations part 'B' & part 'K'.
All windows to comply with current building regulations part 'L'.
Ventilation in accordance with building regulations part 'F' and visual impact kept to a minimum.

SITE ADDRESS:
47 Albert Road, London, N4
3RR

TITLE:
Window Designs

CLIENT:
Keepmoat - Year 9

PROJECT:
Homes for Haringey Scheme HO9

DRAWN BY:
Simon Hiller

REV:	DATE:	DETAILS:

SCALE: 1:20 @ A3


DATE: May 03 2016

DRAWING STATUS: PLANNING


DRAWING NO. HO9.641

REV:


Ashford COMMERCIAL
7 Folgate Road, Lyngate Industrial Estate,
North Walsham, Norfolk. NR28 0AJ
Tel: 01692 500432 Fax: 01692 500483
email: enquiries@ashfordcommercial.co.uk

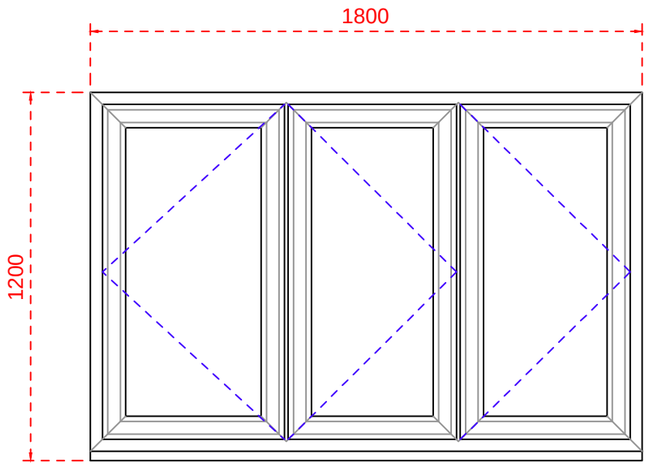


I
PVCu

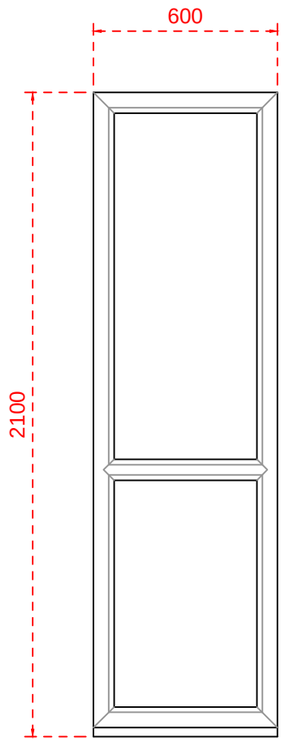

J
PVCu

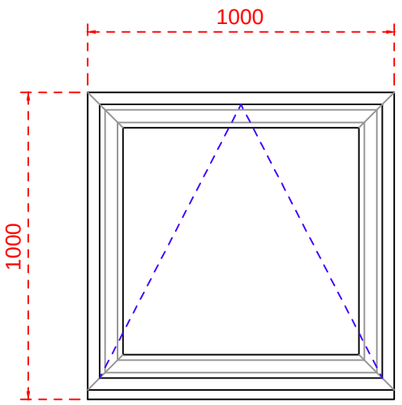

K
PVCu

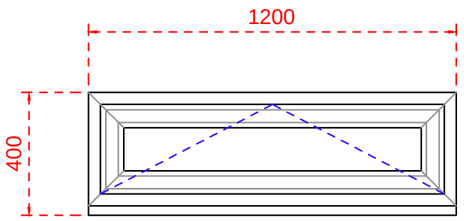

L
PVCu

General Notes

Copyright reserved. Do not scale this drawing. All dimensions to be checked on site.
Drawing errors and omissions to be reported to Ashford Commercial Ltd.

Glazing to be in accordance with current building regulations.
1st floor habitable rooms will be designed to facilitate egress hinges (design and size permitted).
All opening windows to comply with current building regulations part 'B' & part 'K'.
All windows to comply with current building regulations part 'L'.
Ventilation in accordance with building regulations part 'F' and visual impact kept to a minimum.

SITE ADDRESS:
47 Albert Road, London, N4
3RR

CLIENT:
Keepmoat - Year 9

TITLE:
Window Designs

PROJECT:
Homes for Haringey Scheme HO9

DRAWN BY:
Simon Hiller

REV: | DATE: | DETAILS:

SCALE: 1:20 @ A3


DATE: May 03 2016

DRAWING STATUS: PLANNING

DRAWING NO. HO9.642

REV:

Ashford COMMERCIAL
7 Folgate Road, Lyngate Industrial Estate,
North Walsham, Norfolk. NR28 0AJ
Tel: 01692 500432 Fax: 01692 500483
email: enquiries@ashfordcommercial.co.uk

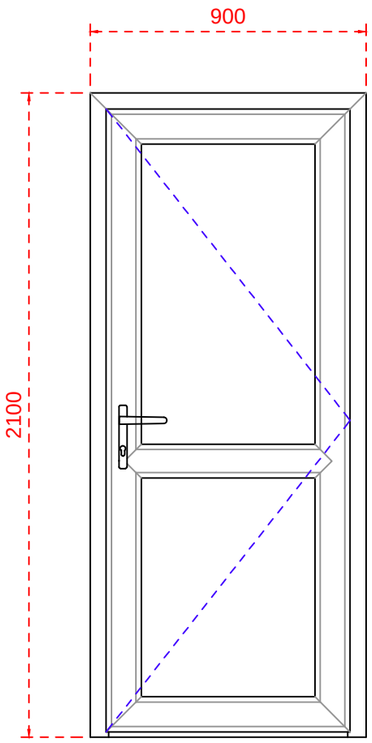

DR1
PVCu

General Notes

Copyright reserved. Do not scale this drawing. All dimensions to be checked on site.
Drawing errors and omissions to be reported to Ashford Commercial Ltd.

Glazing to be in accordance with current building regulations.
1st floor habitable rooms will be designed to facilitate egress hinges (design and size permitted).
All opening windows to comply with current building regulations part 'B' & part 'K'.
All windows to comply with current building regulations part 'L'.
Ventilation in accordance with building regulations part 'F' and visual impact kept to a minimum.

SITE ADDRESS:
47 Albert Road, London, N4
3RR

TITLE:
Window Designs

CLIENT:
Keepmoat - Year 9

PROJECT:
Homes for Haringey Scheme HO9

DRAWN BY:
Simon Hiller

REV:	DATE:	DETAILS:

SCALE: 1:20 @ A3

DATE: May 03 2016


DRAWING STATUS: PLANNING

DRAWING NO. HO9.643

REV:

Ashford COMMERCIAL
7 Folgate Road, Lyngate Industrial Estate,
North Walsham, Norfolk. NR28 0AJ
Tel: 01692 500432 Fax: 01692 500483
email: enquiries@ashfordcommercial.co.uk



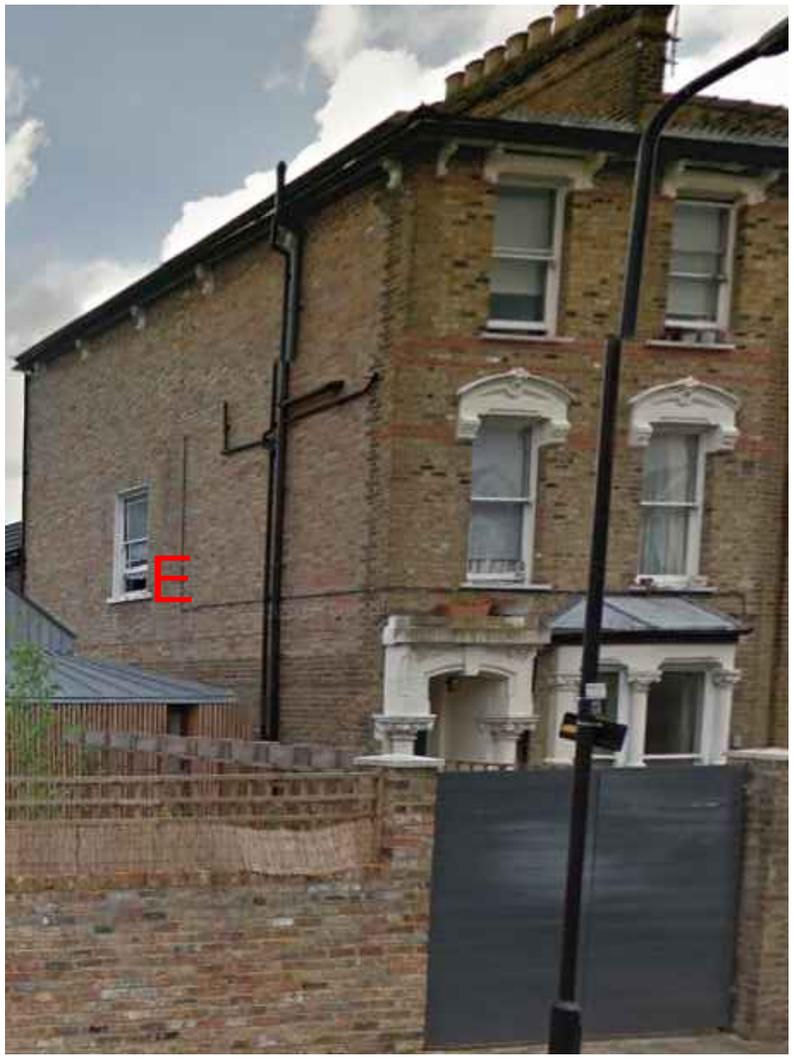



General Notes

Copyright reserved. Do not scale this drawing. All dimensions to be checked on site.
Drawing errors and omissions to be reported to Ashford Commercial Ltd.

Glazing to be in accordance with current building regulations.
1st floor habitable rooms will be designed to facilitate egress hinges (design and size permitted).
All opening windows to comply with current building regulations part 'B' & part 'K'.
All windows to comply with current building regulations part 'L'.
Ventilation in accordance with building regulations part 'F' and visual impact kept to a minimum.

SITE ADDRESS:
47 Albert Road, London, N4
3RR

TITLE:
Photo Elevations

CLIENT:
Keepmoat - Year 9

PROJECT:
Homes for Haringey Scheme HO9

DRAWN BY:
Simon Hiller

REV:	DATE:	DETAILS:

SCALE: NTS

DATE: May 03 2016

DRAWING STATUS: PLANNING

DRAWING NO. HO9.650

REV:

Ashford COMMERCIAL
7 Folgate Road, Lyngate Industrial Estate,
North Walsham, Norfolk. NR28 0AJ
Tel: 01692 500432 Fax: 01692 500483
email: enquiries@ashfordcommercial.co.uk







General Notes

Copyright reserved. Do not scale this drawing. All dimensions to be checked on site.
Drawing errors and omissions to be reported to Ashford Commercial Ltd.

Glazing to be in accordance with current building regulations.
1st floor habitable rooms will be designed to facilitate egress hinges (design and size permitted).
All opening windows to comply with current building regulations part 'B' & part 'K'.
All windows to comply with current building regulations part 'L'.
Ventilation in accordance with building regulations part 'F' and visual impact kept to a minimum.

SITE ADDRESS:
47 Albert Road, London, N4
3RR

TITLE:
Photo Elevations

CLIENT:
Keepmoat - Year 9

PROJECT:
Homes for Haringey Scheme HO9

DRAWN BY:
Simon Hiller

REV:	DATE:	DETAILS:

SCALE: NTS

DATE: May 03 2016

DRAWING STATUS: PLANNING

DRAWING NO. HO9.651

REV:

Ashford COMMERCIAL
7 Folgate Road, Lyngate Industrial Estate,
North Walsham, Norfolk. NR28 0AJ
Tel: 01692 500432 Fax: 01692 500483
email: enquiries@ashfordcommercial.co.uk