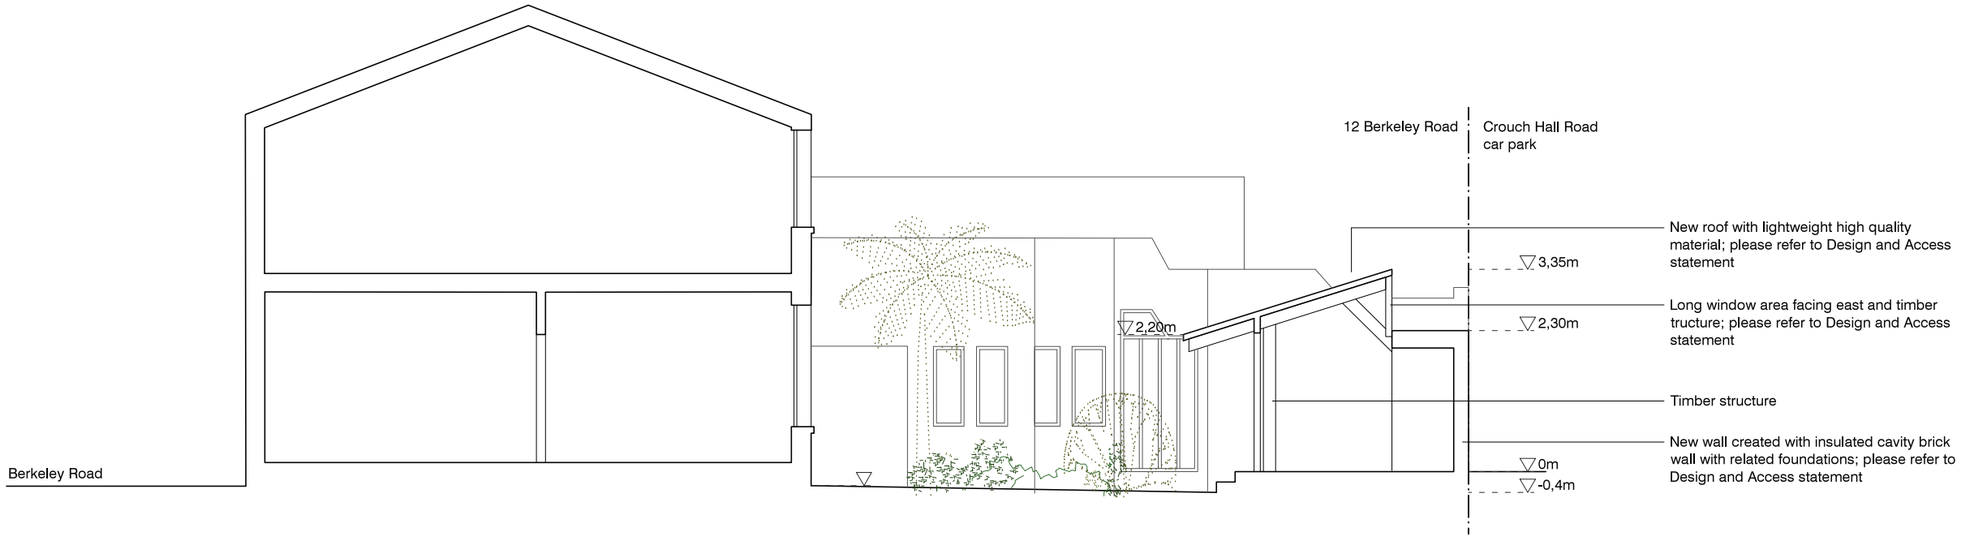


**Proposed section AA'**
E 1/100, A3

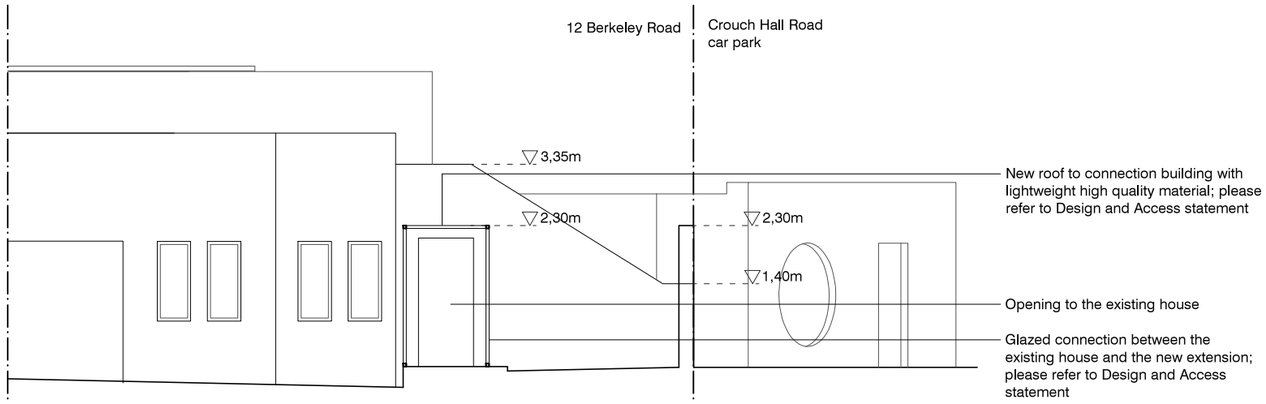


**Proposed section BB'**
E 1/100, A3

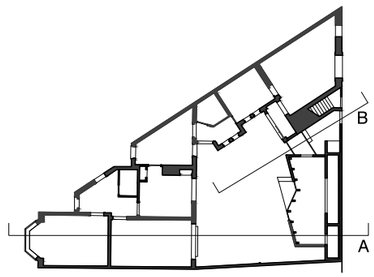


DRAWING FOR PLANNING
NOT FOR CONSTRUCTION

# P-09

**Proposed sections AA', BB'**

0.5 1 2
E 1/100, A3
E 1/50, A1

**12 Berkeley Road-London N8 8RY**
Clients Mr. & Ms. Waite
Bajet Giramé Architects
30D Rowley Way
London NW8 0SQ

15/05/2016
**BG004**