0 1 2 3 4 1:50 @ A3

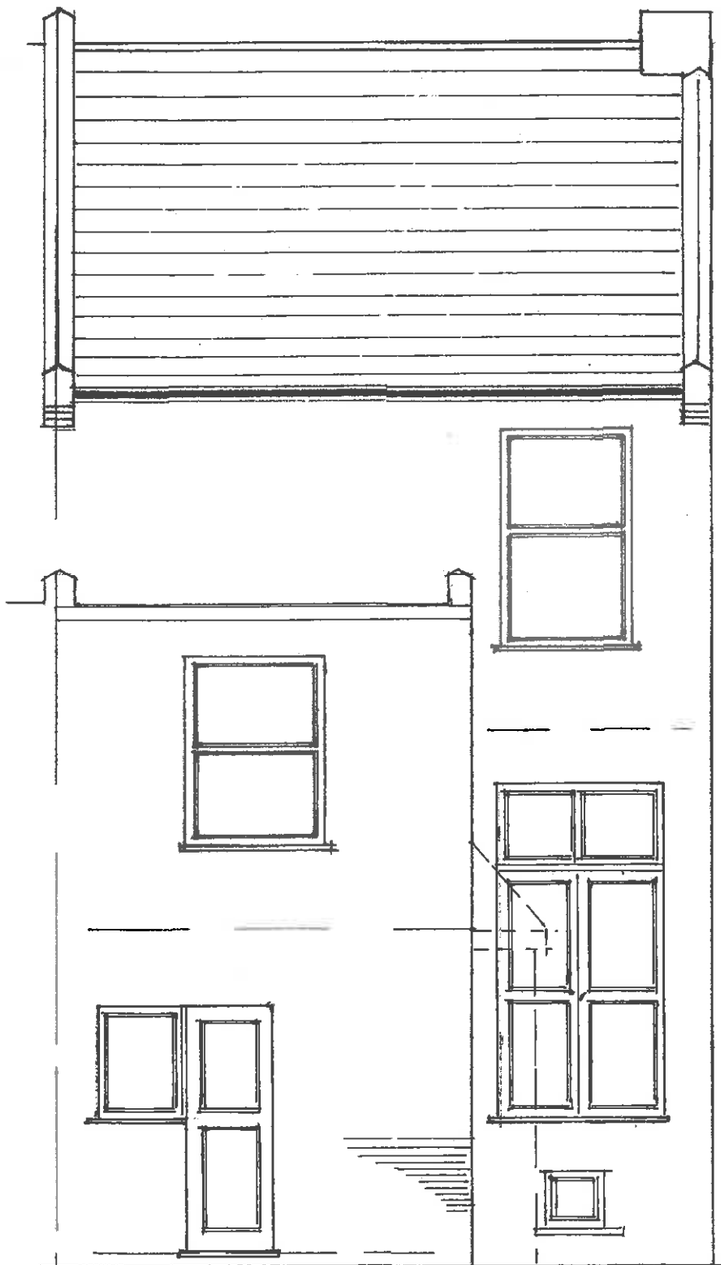

REAR ELEVATION



SIDE ELEVATION

25 Warham Road N4
Drawing No 25-16-03
Existing Rear & Side Elevations
Scale 1:50