GENERAL NOTES

© This drawing remains the copyright of Unwin Jones Partnership. DO NOT SCALE from this drawing. If in doubt ask. If you have received this drawing electronically in PDF format it may not be to the correct scale when printed, and is not to be used for measurement purposes.

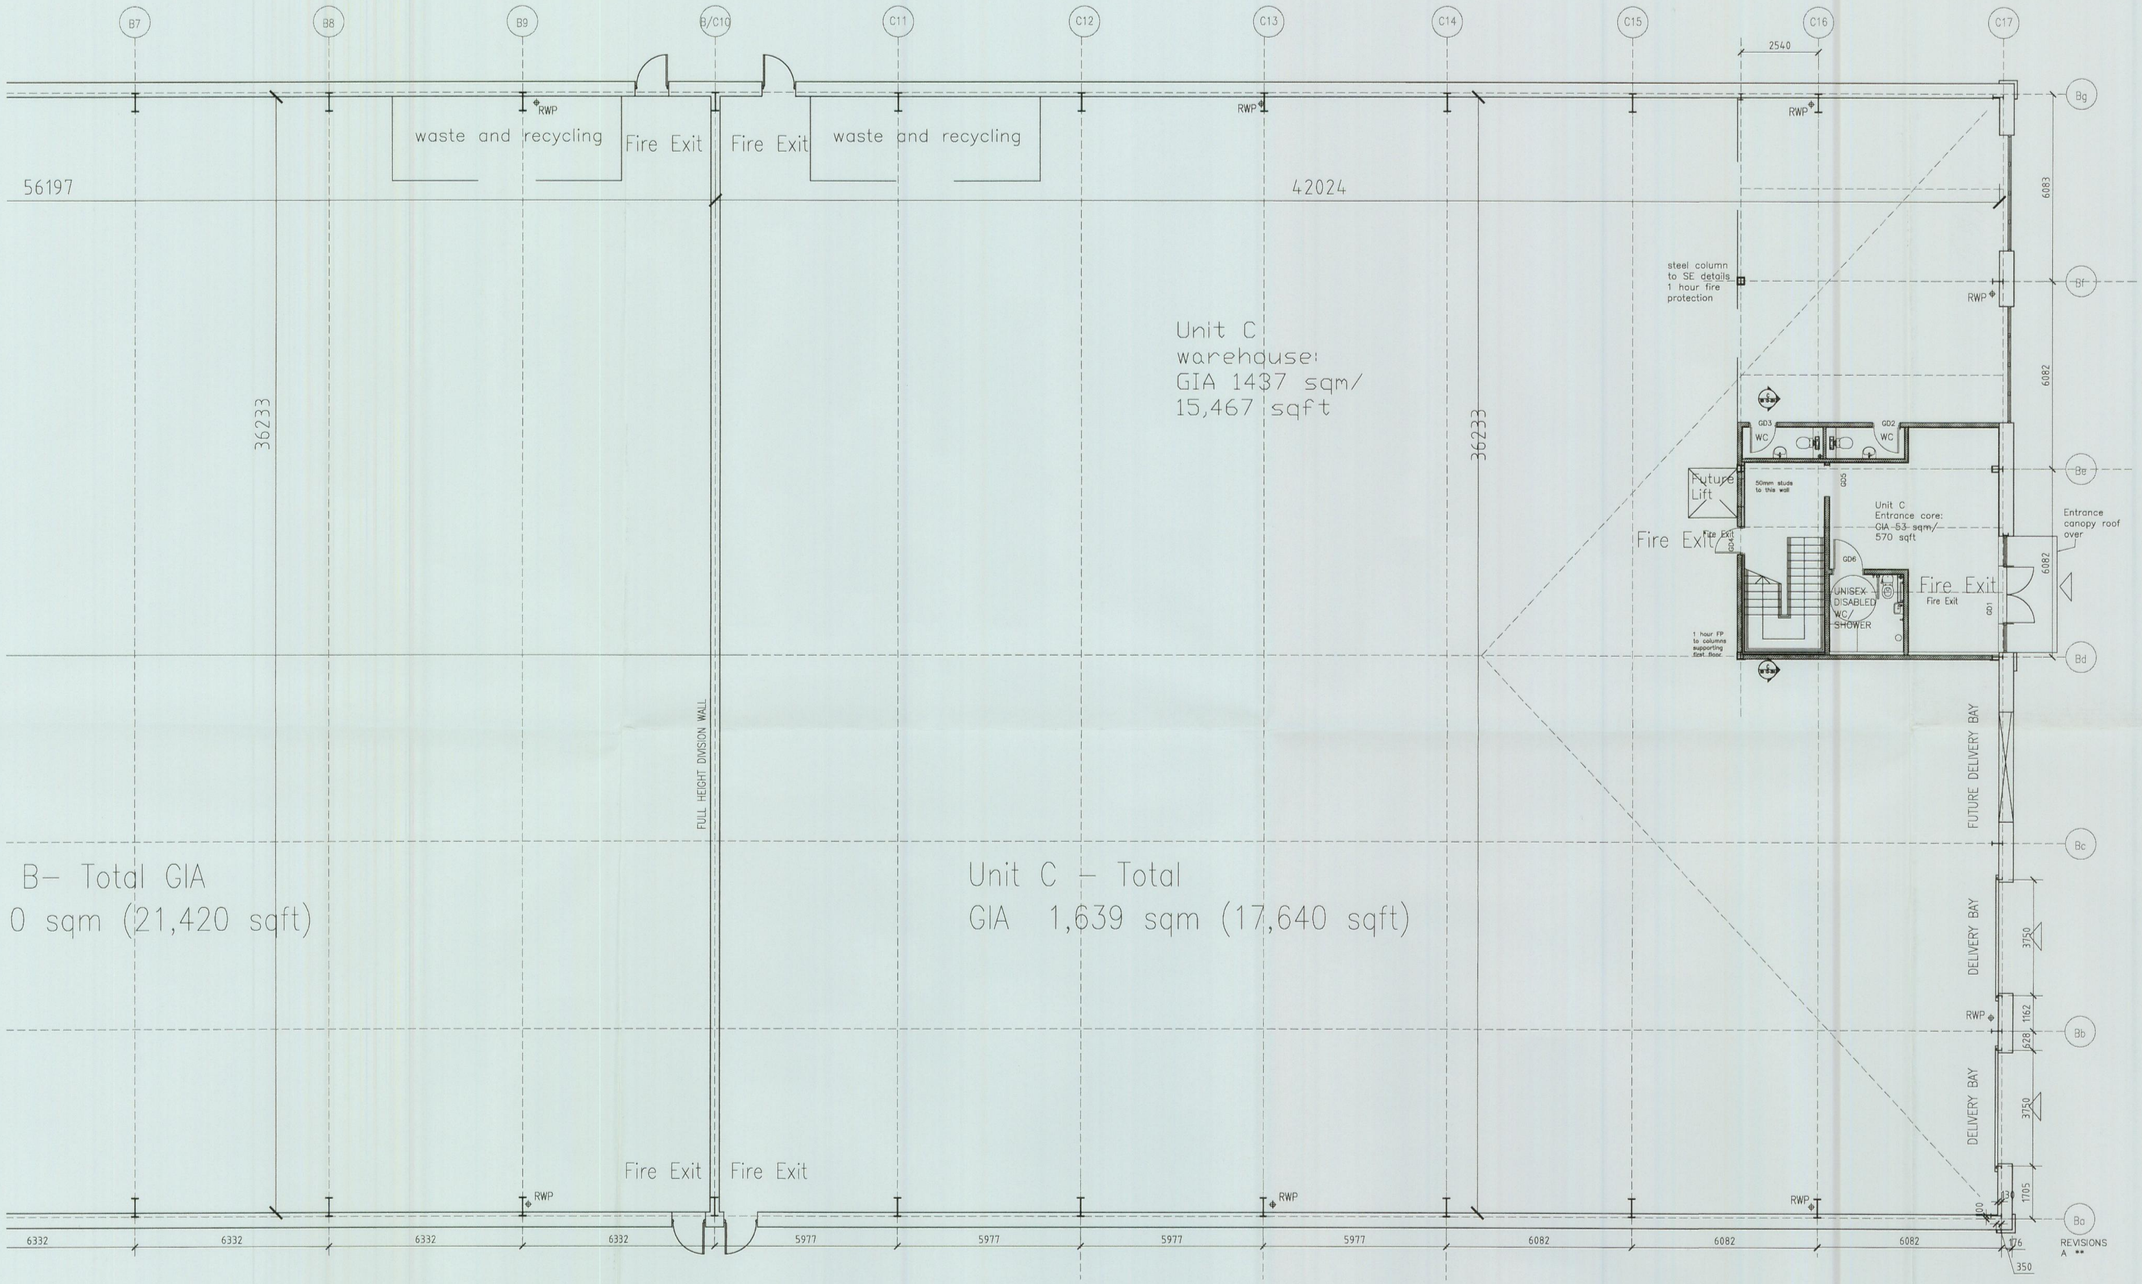

REVISIONS
A **

Name Date

Pendragon Tottenham
Proposed Service Centre

Floor Plan
As Existing

DRAWN: SCALE: 1:100
DATE: Feb2016 DRAWING No: 2804/11

UNWIN JONES PARTNERSHIP
Bridge Lane Studio, Caldewgate, Carlisle, Cumbria, CA2 5SS • 01228 528266 • architects@ujp.co.uk • www.ujp.co.uk